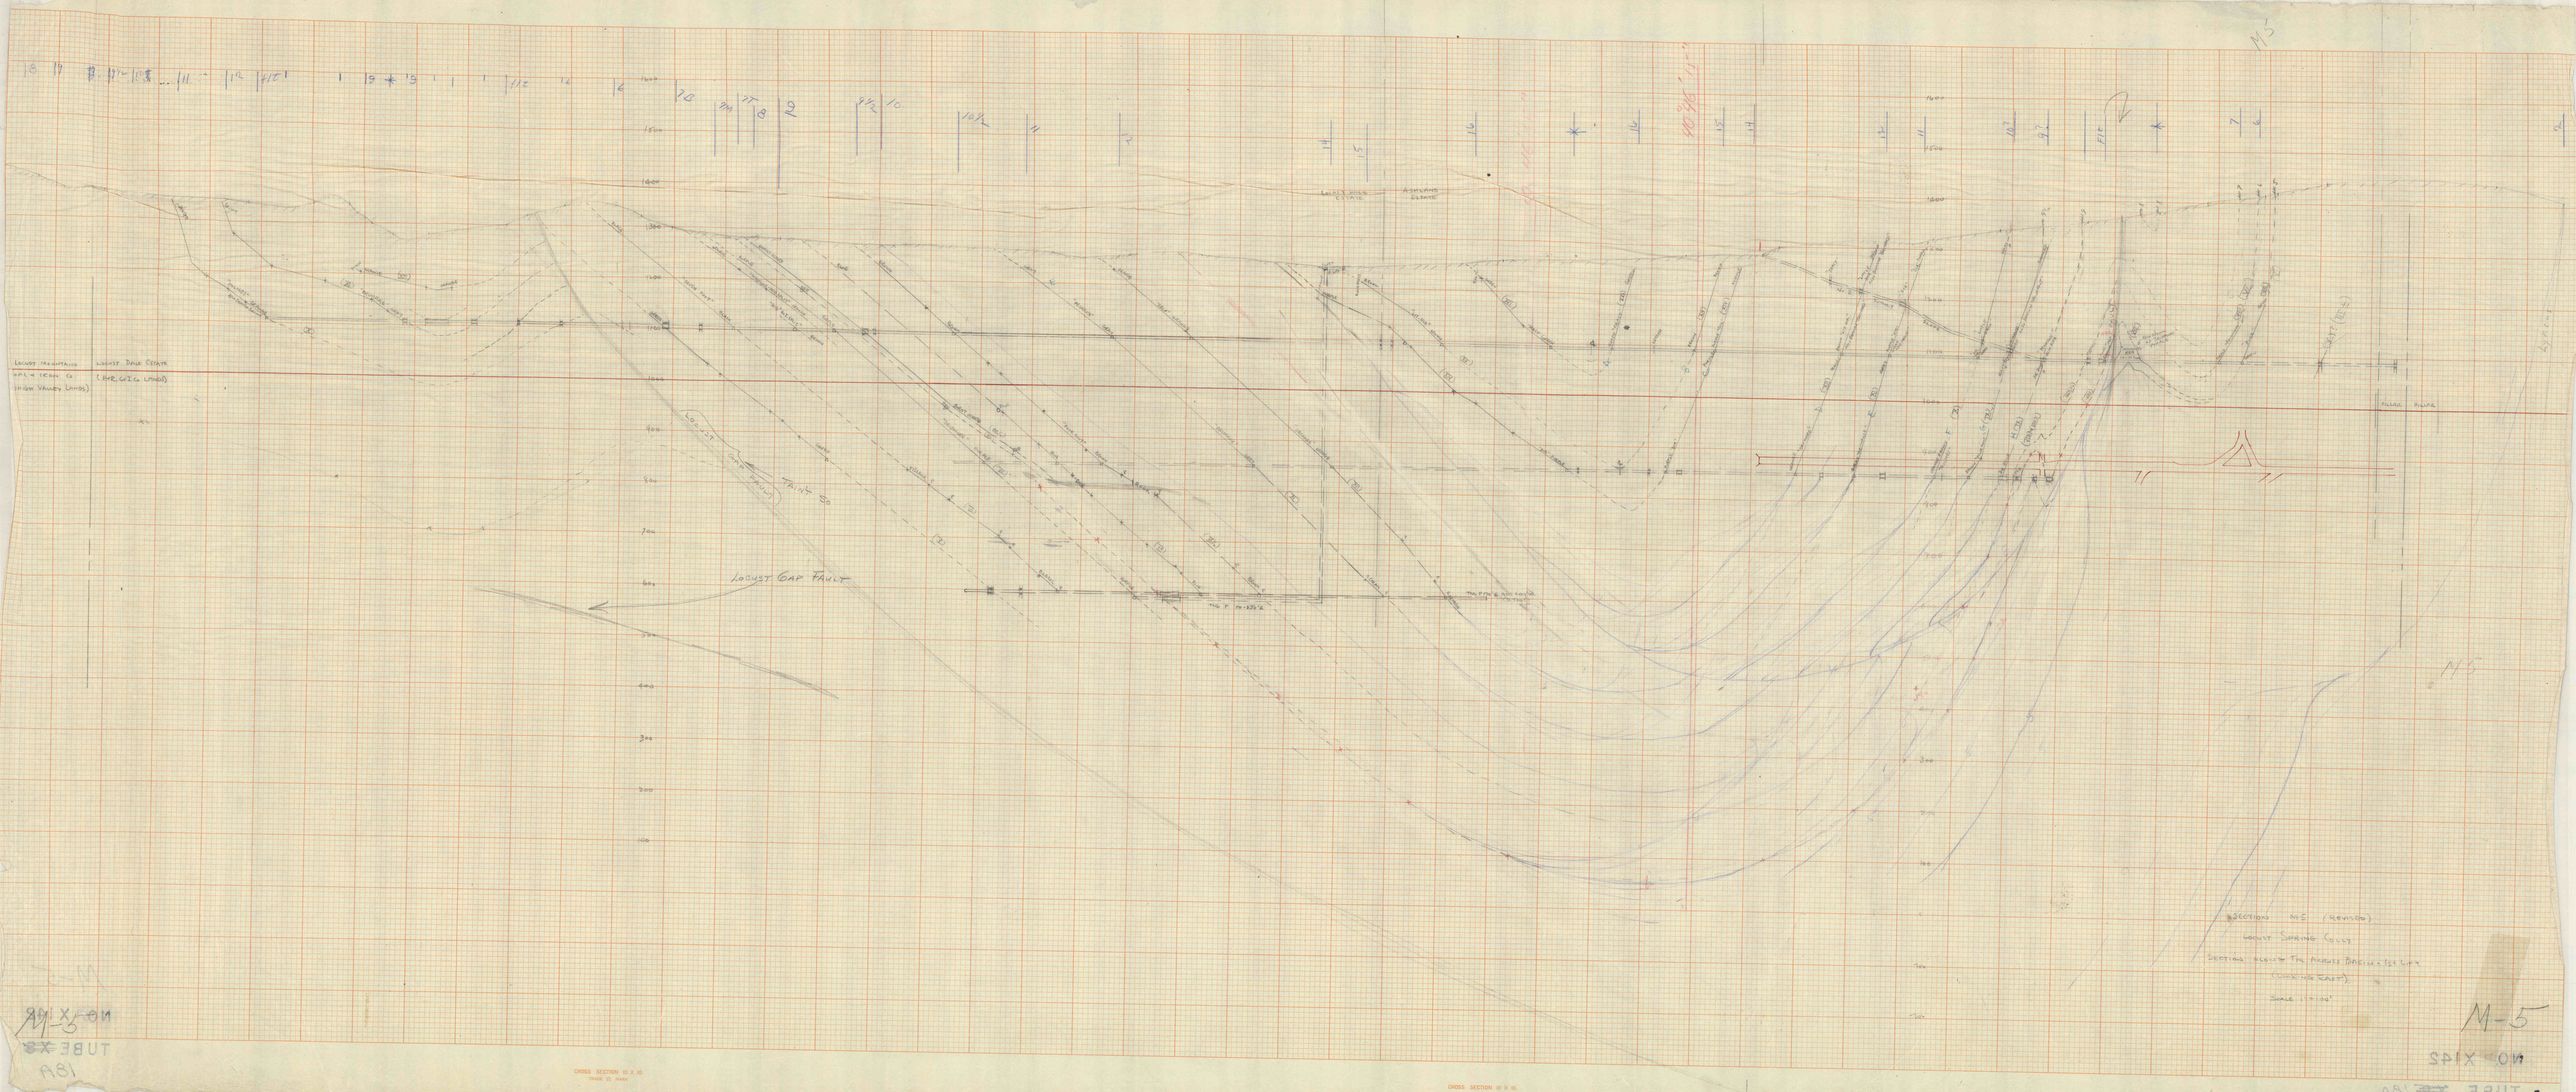
LOCUST GAP FAULT
LOCUST DALE ESTATE
ASHLAND ESTATE
LOCUST GAP FAULT
LOCUST DALE ESTATE
(HWY, RR, & I.C. LANDS)
(HIGH VALLEY LANDS)
SECTION No 5 (REVISED)
LOCUST SHADE GAP
SECTION ALONG THE MIDDLE BASIN - 1st LIFT
(LOOKING WEST)
SCALE 1" = 100'
M-5
CROSS SECTION 10 X 10
TRACE TO MARK