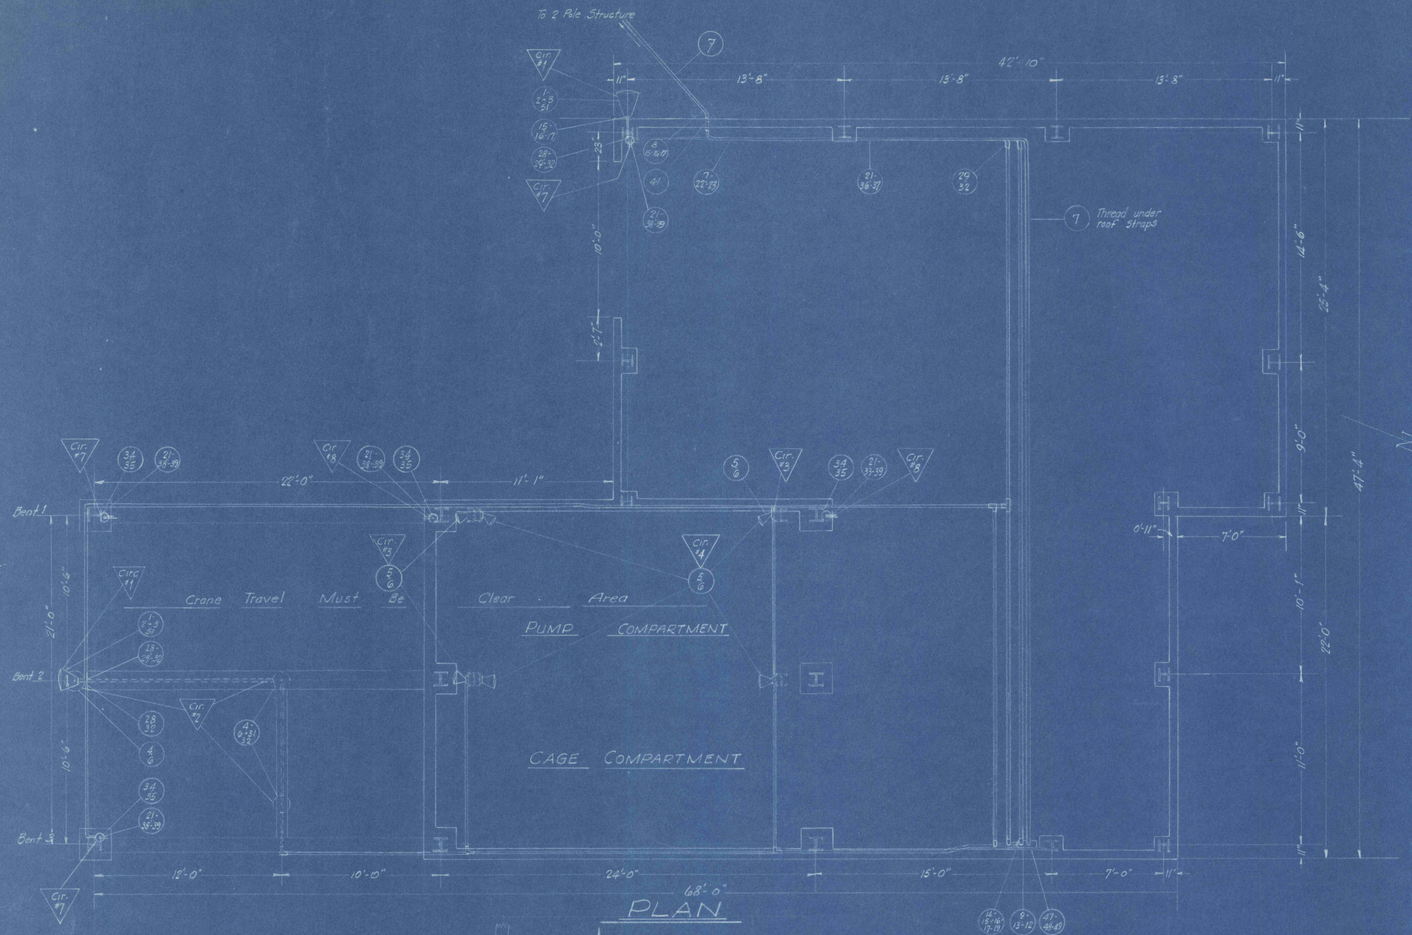

PLAN

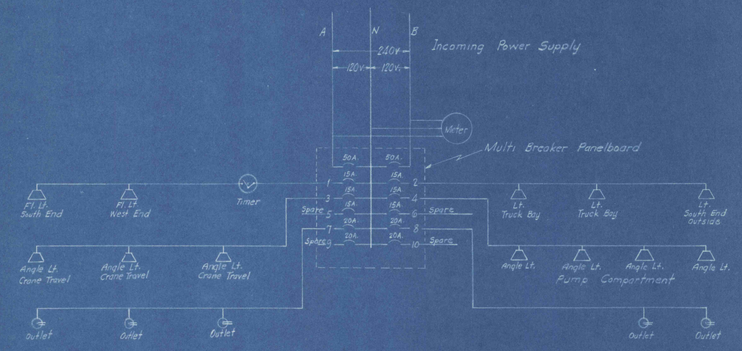

ONE LINE DIAGRAM

No Scale

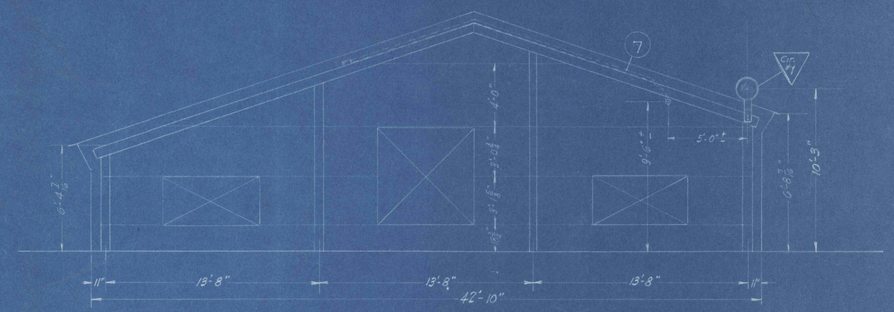

WEST END ELEVATION

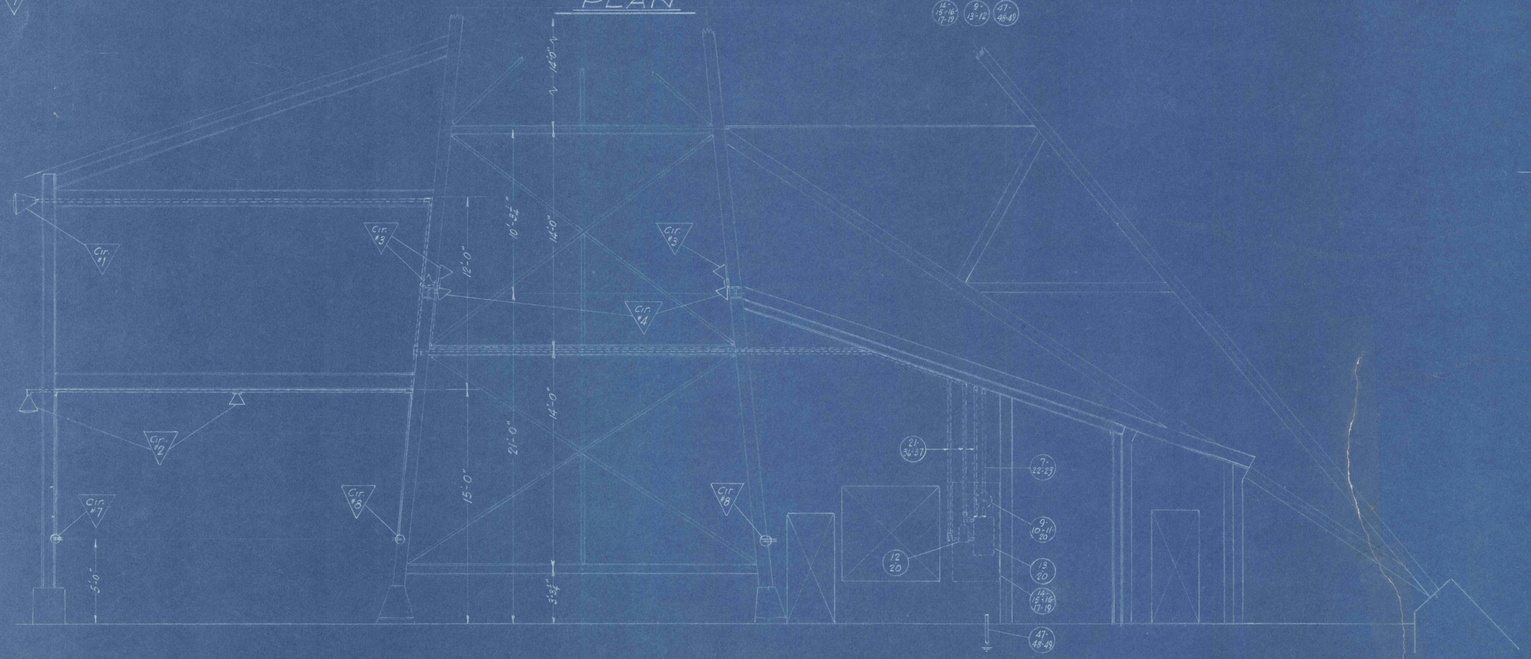

EAST END ELEVATION

THE LEHIGH COAL & NAVIGATION CO.
LANSFORD, PA.

Description WIRING FOR LIGHTING DEEP WELL PUMPS - GREENWOOD No. 10 SHAFT

Location GREENWOOD MINE

Scale 1/4" = 1'-0" Dwg. By

Date 10- -57

Dwg. No. ED-352