
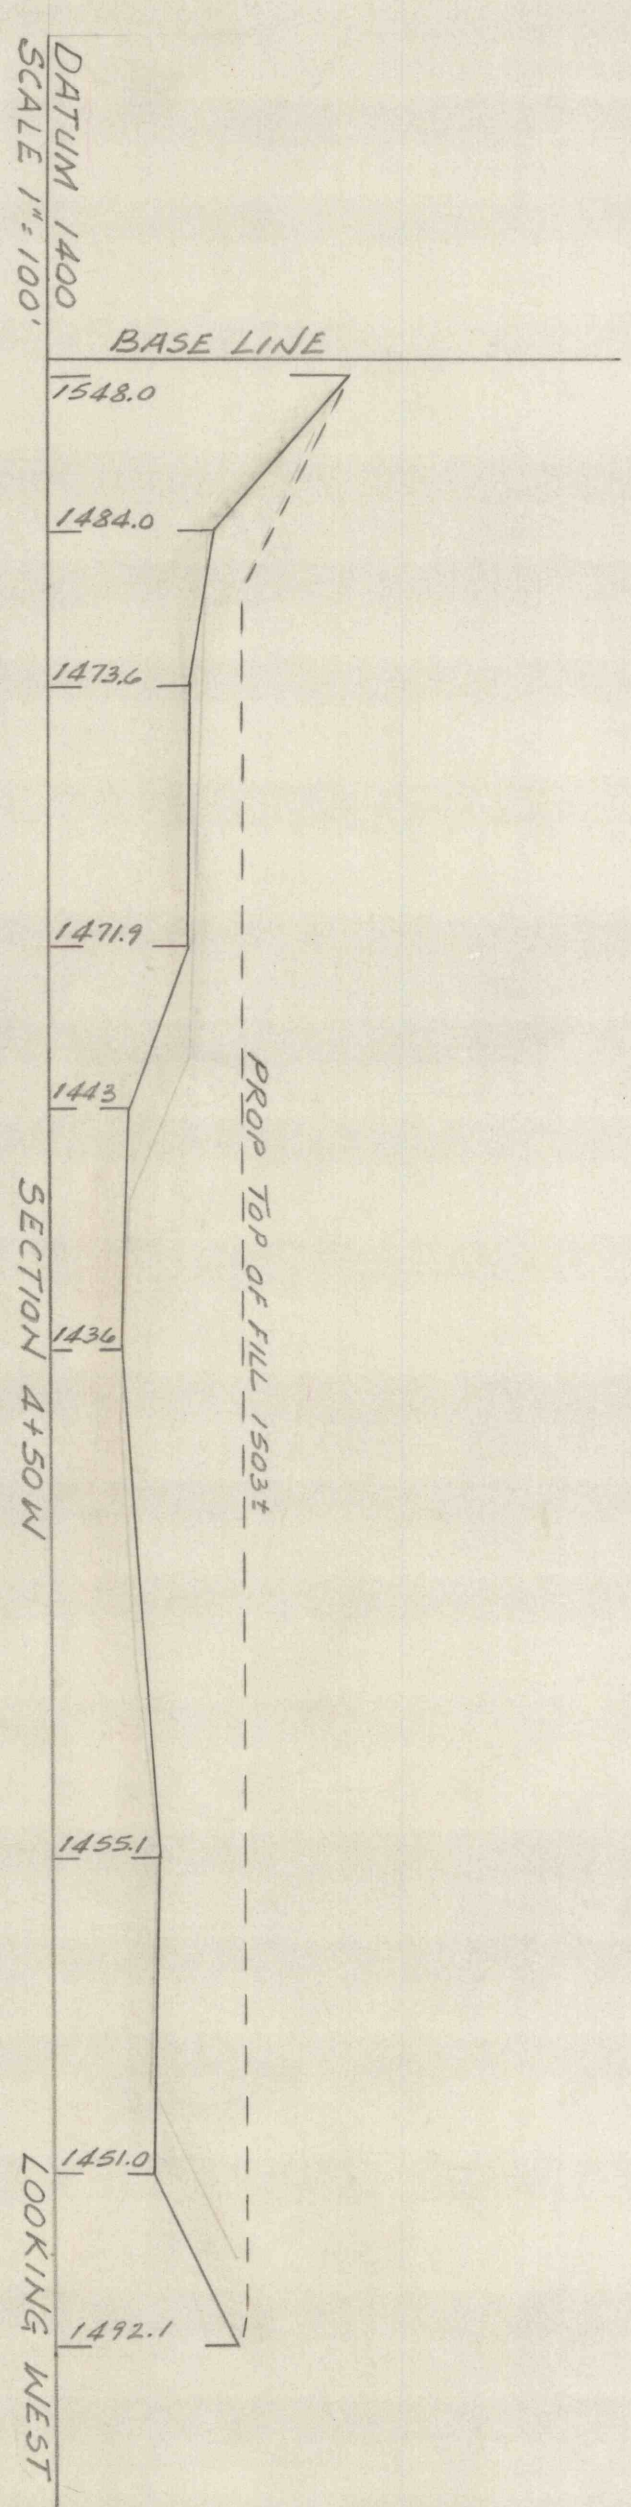
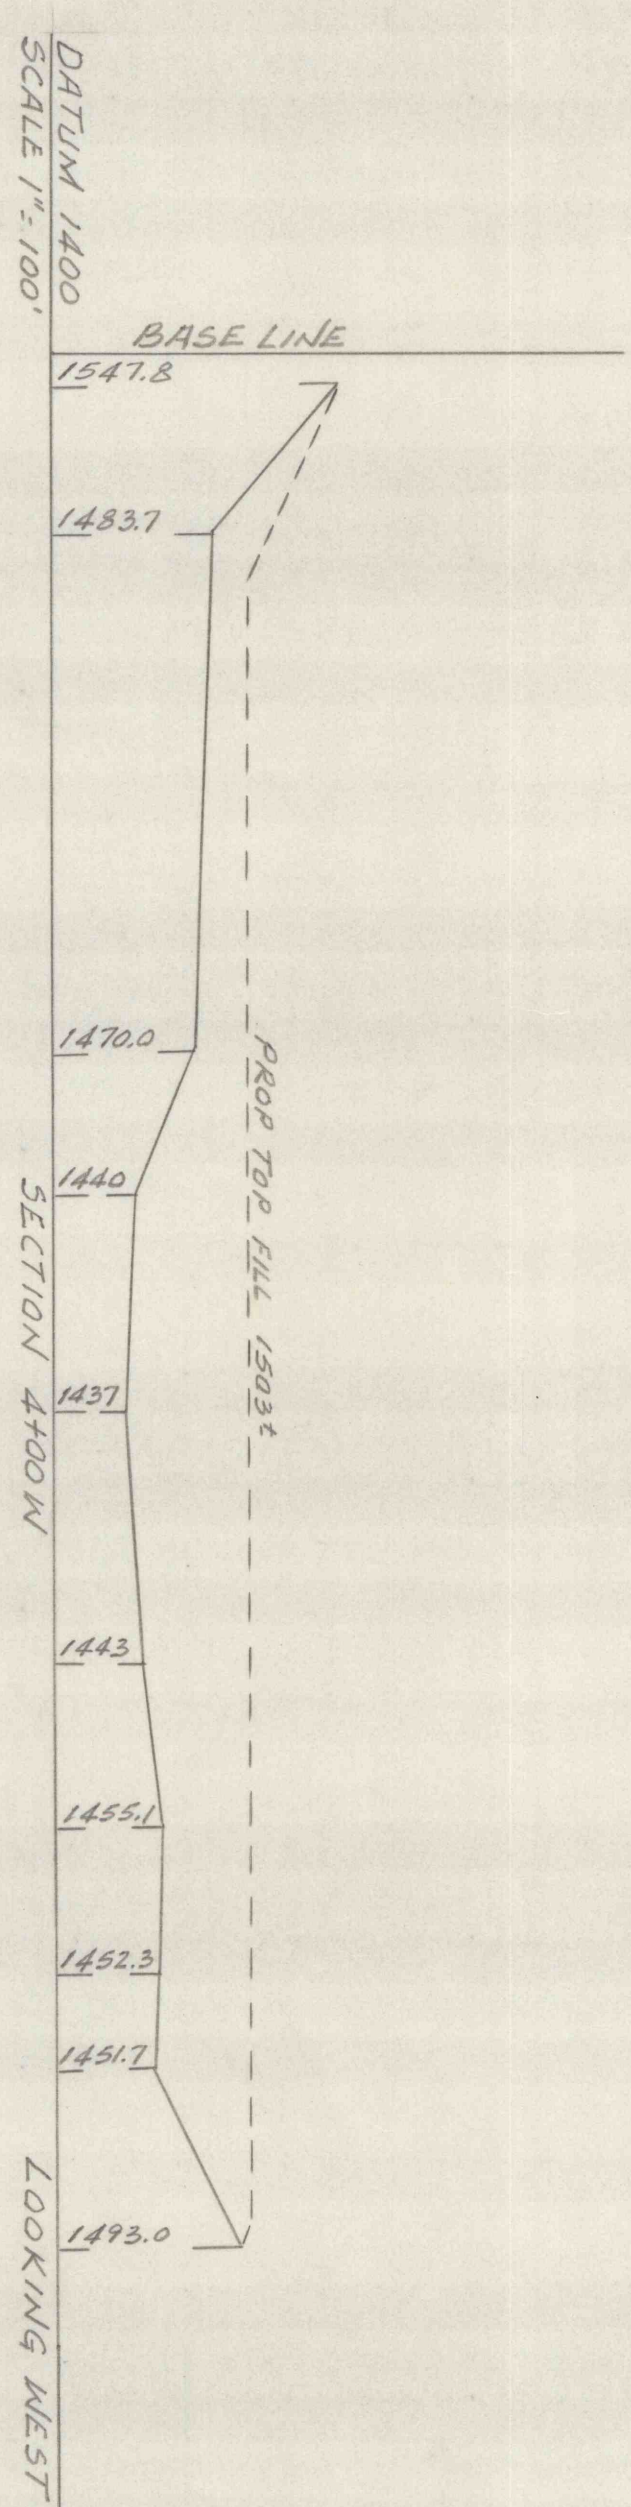
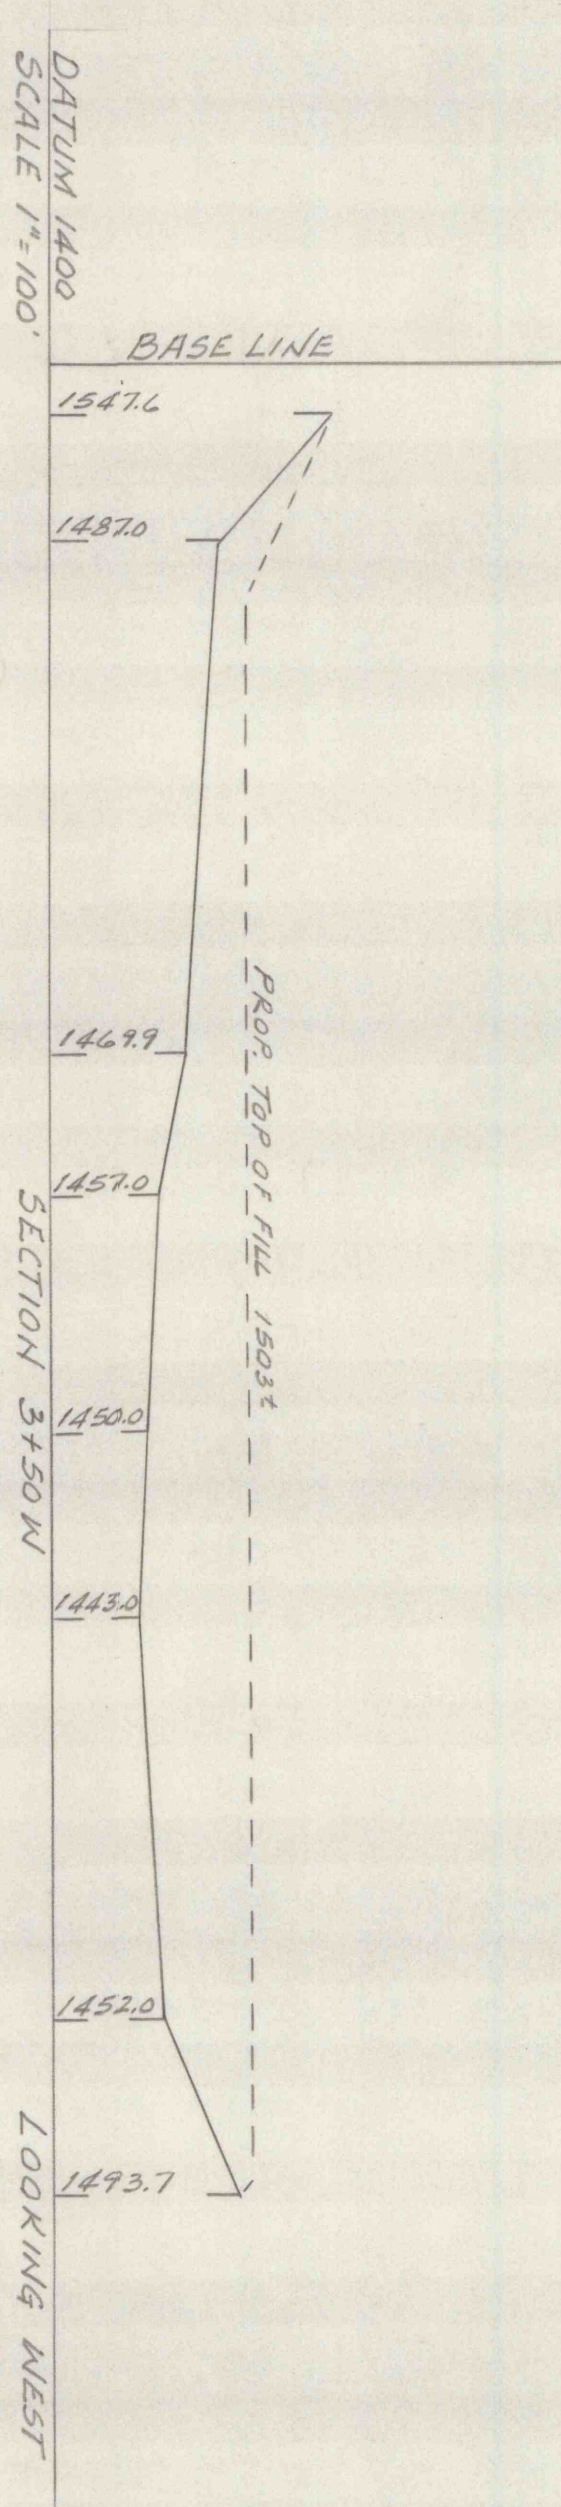
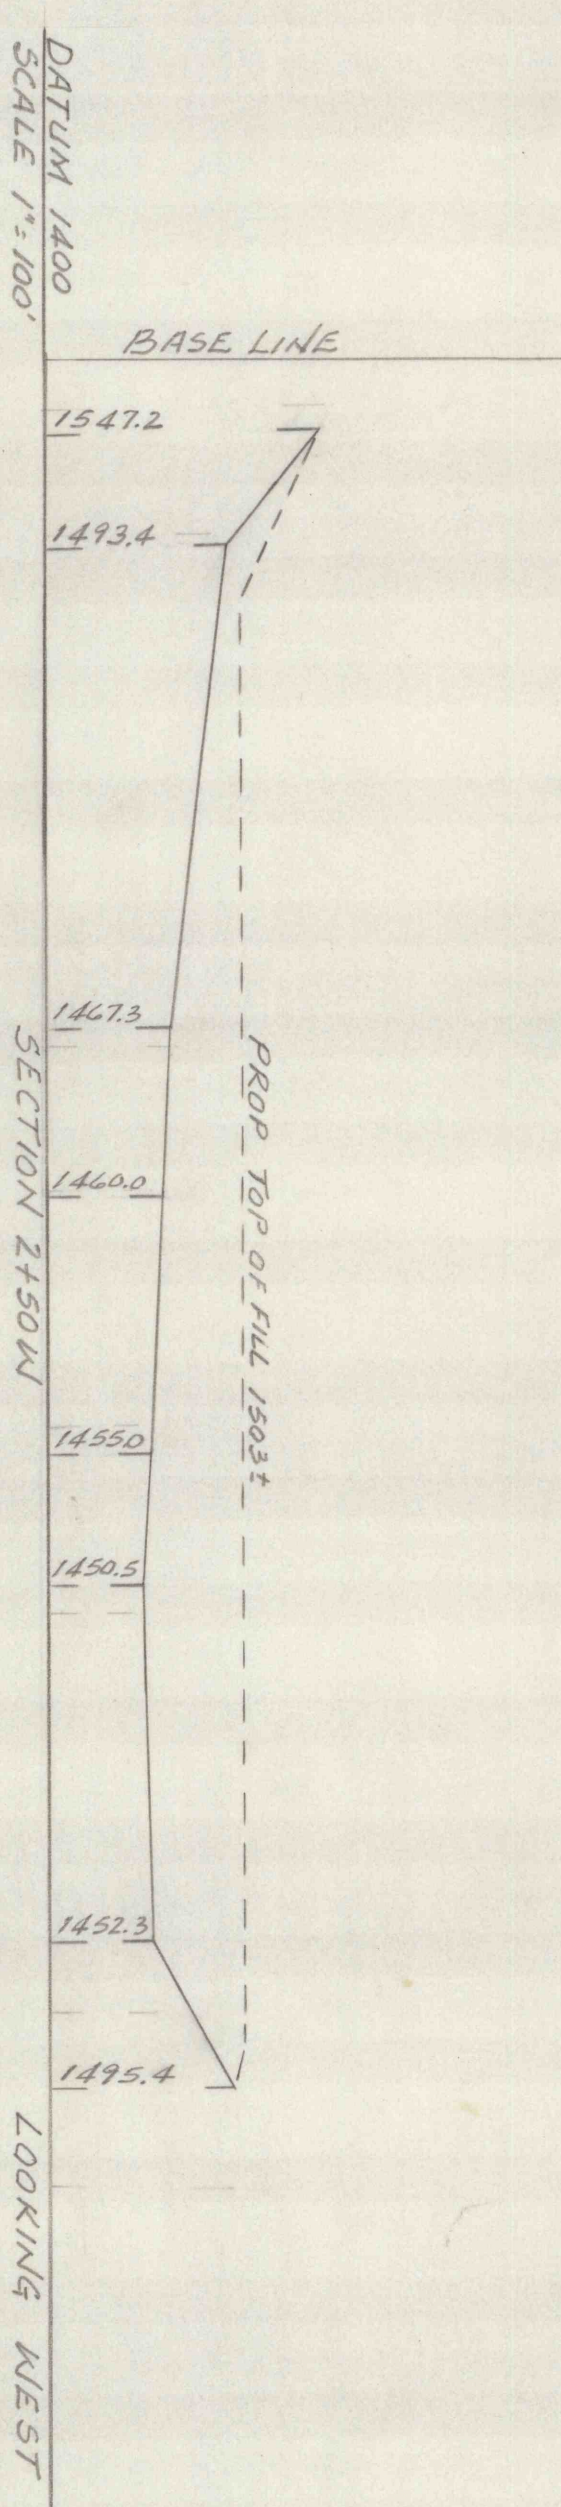
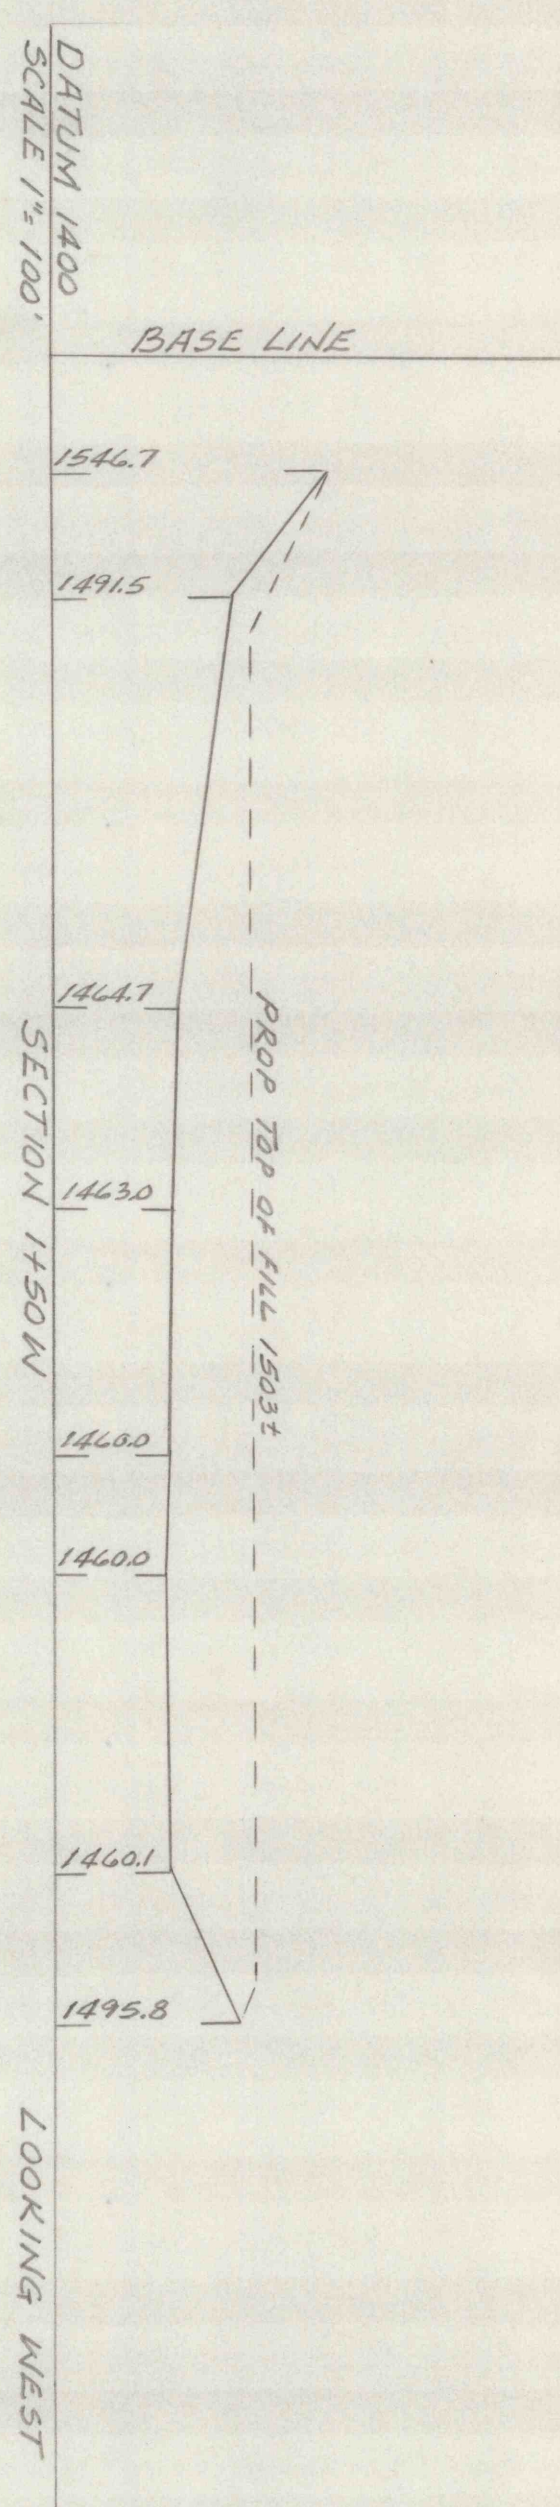
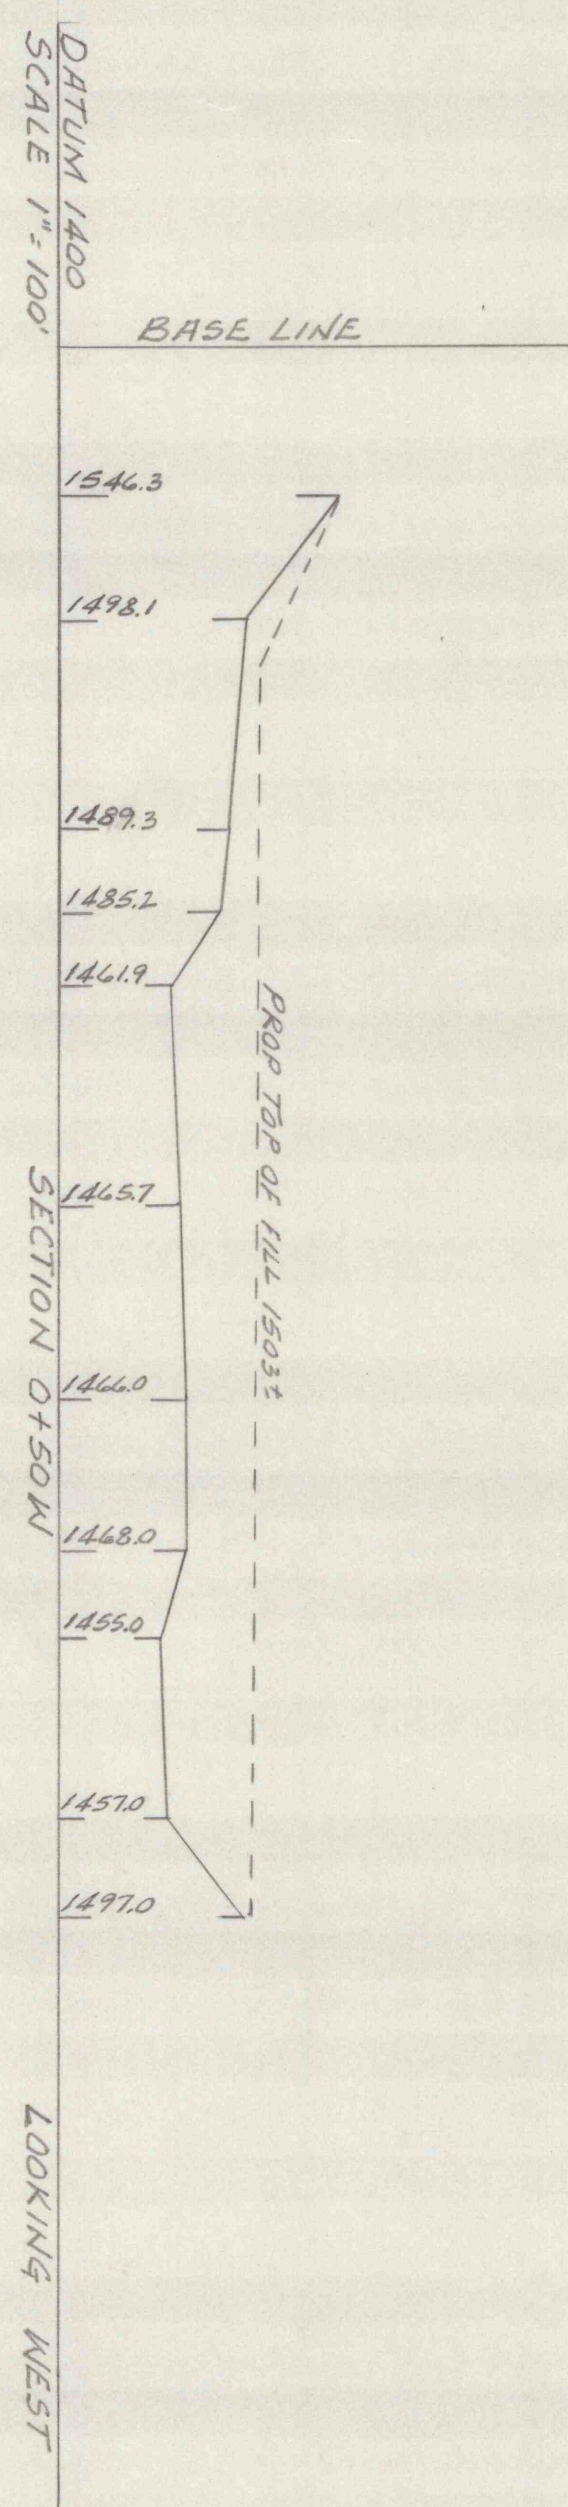


NE 20TH HONING, BY CROSS SECTIONS -- ELEVATION PORTION MAMMOTH M.
DRAINAGE 216166'S. Looking West Summit Hill 216011m

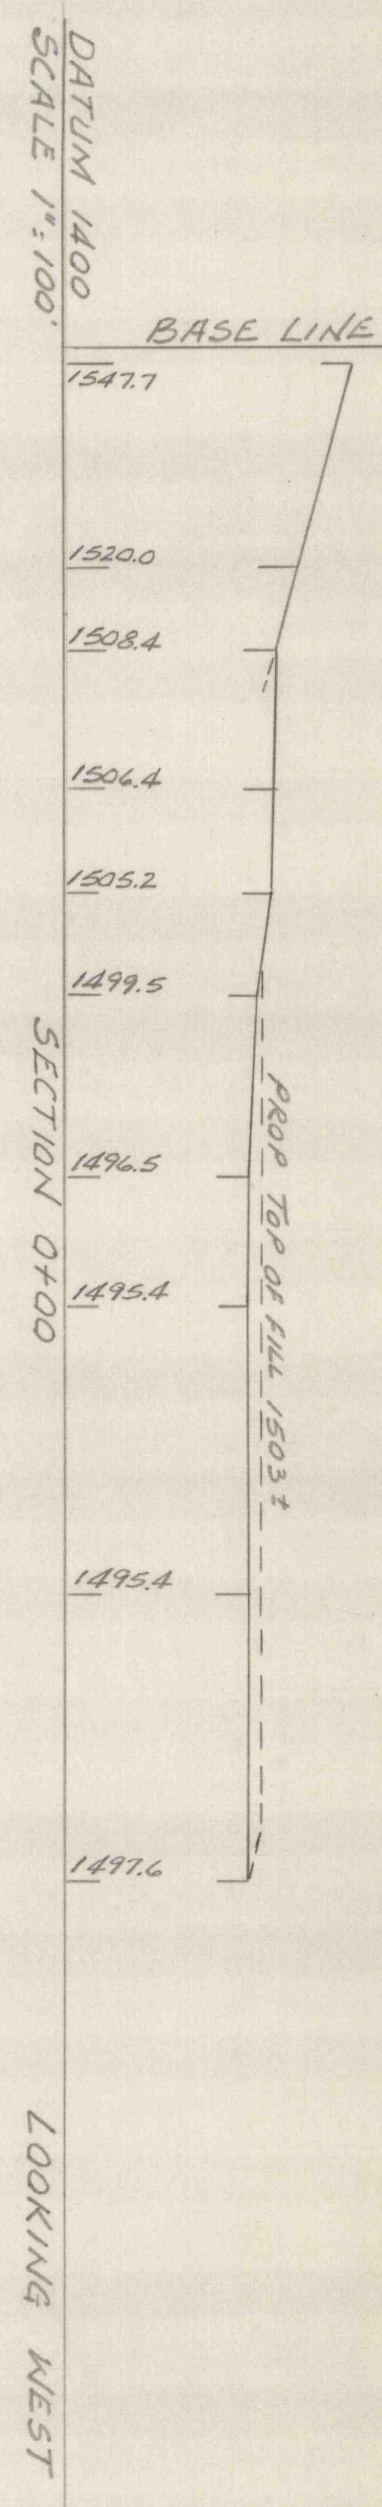

GREENWOOD STRIPPING CORPORATION
NESQUEHONING PENNA
CROSS-SECTIONS AREA WEST OF SUMMIT
HILL STADIUM AT EASTERN PORTION OF
MAMMOTH STRIPPING

MAR 19 1975
MF

MAR 19 1975
MF