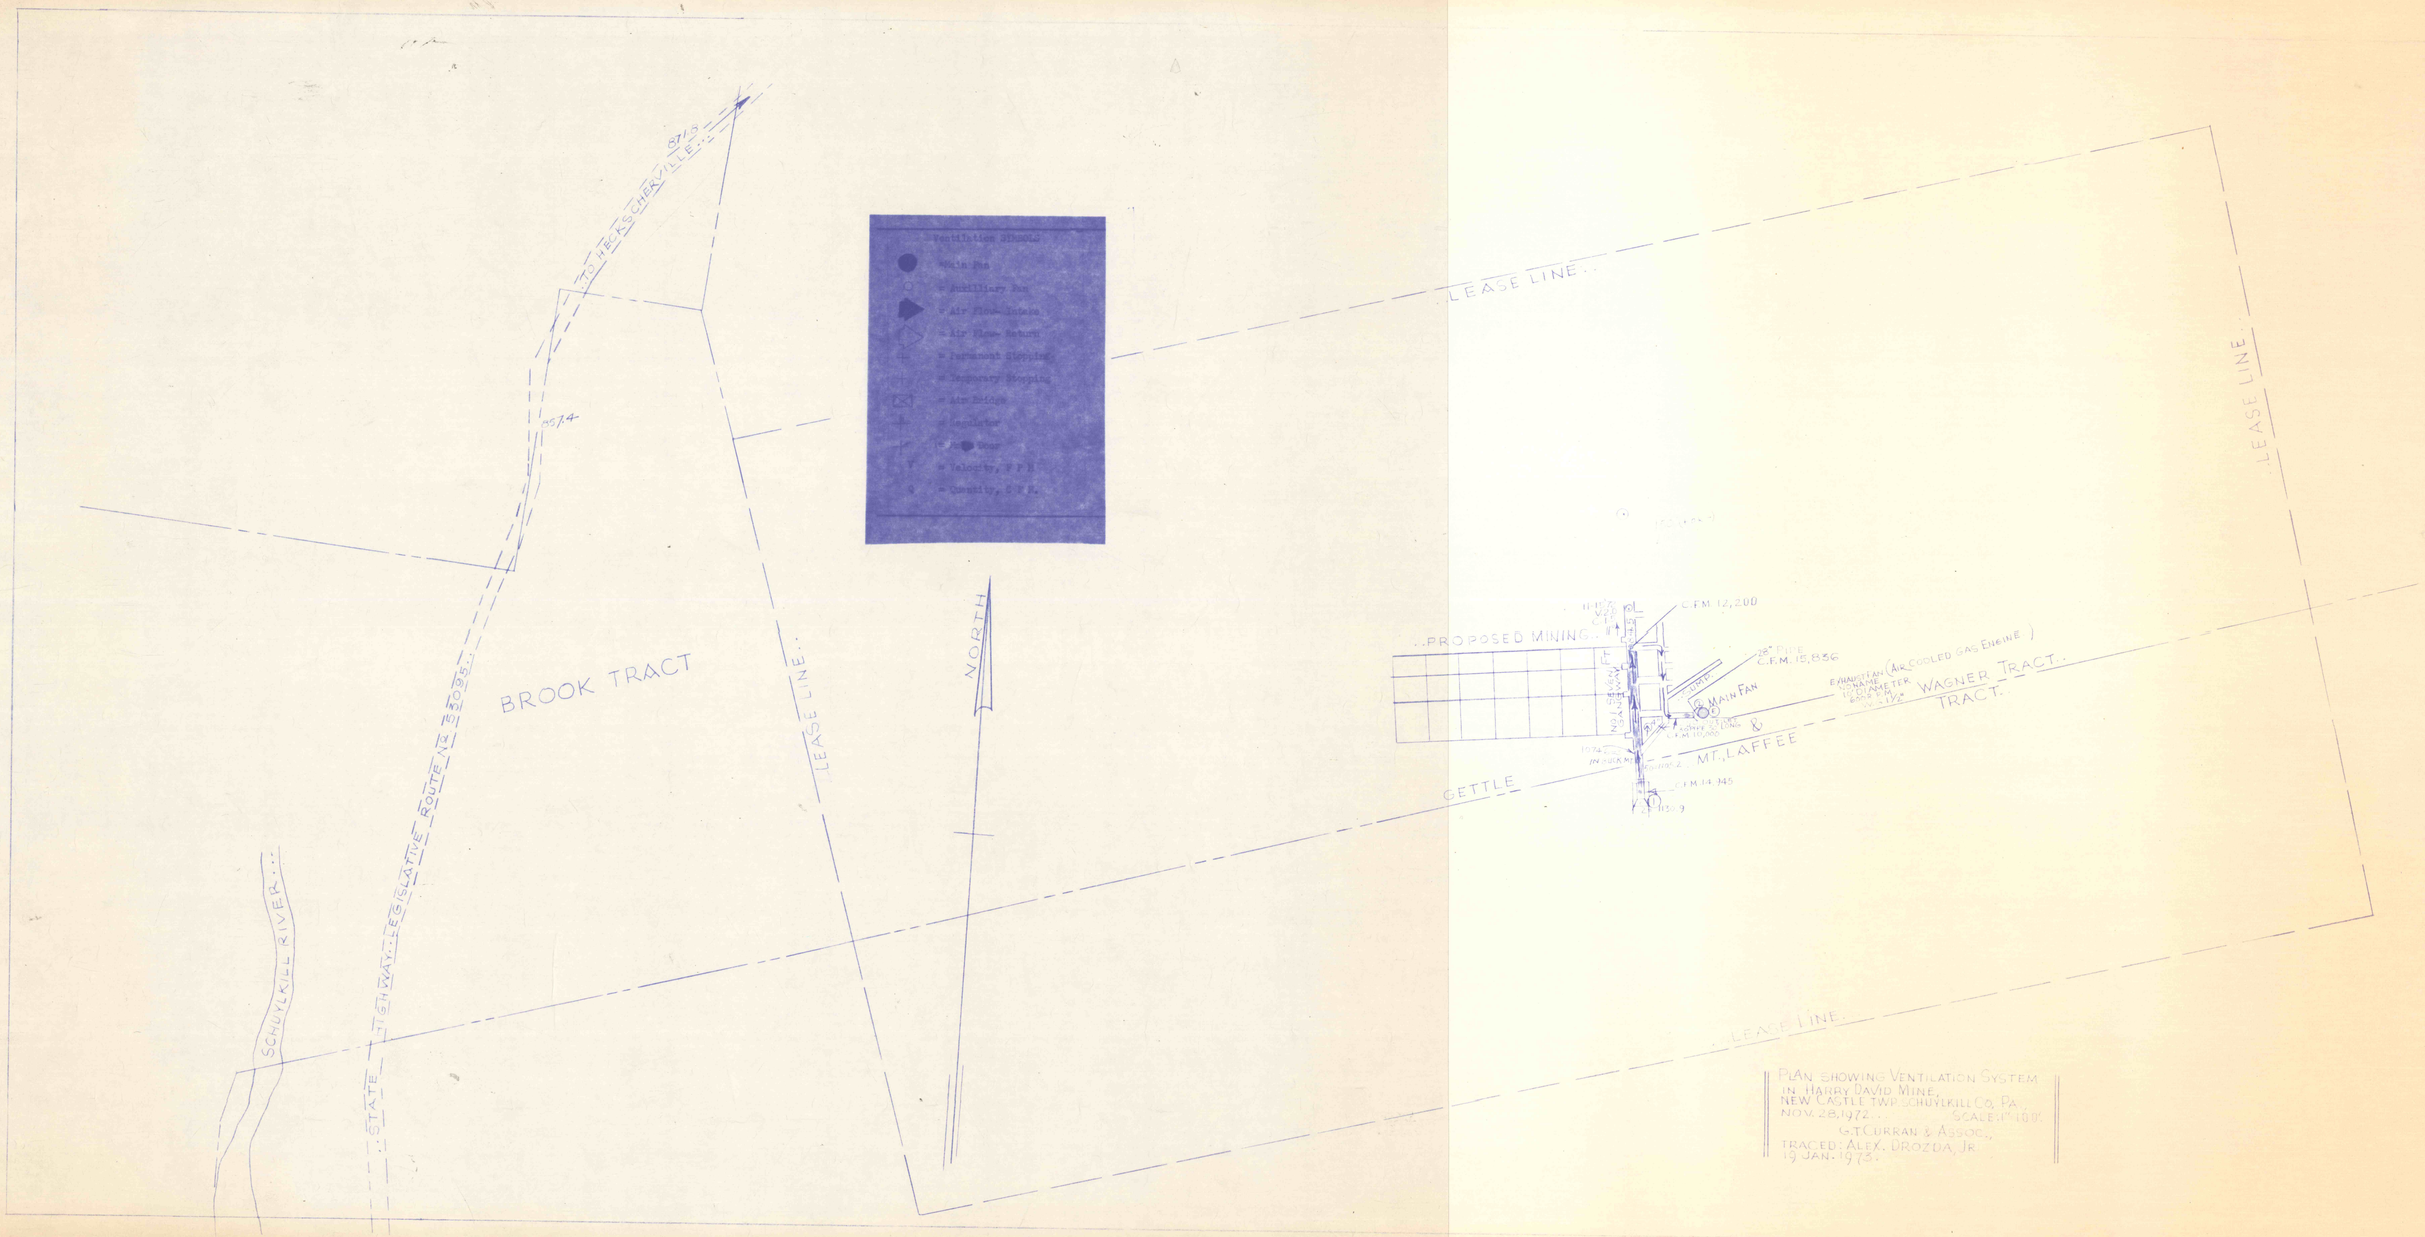
Ventilation Symbols
= Main Fan
= Auxiliary Fan
= Air Flow Intake
= Air Flow Return
= Permanent Stopping
= Temporary Stopping
= Air Bridge
= Regulator
= Fan Door
= Velocity, F.P.M.
= Quantity, C.F.M.
TO HECKSCHERVILLE
8715
8574
BROOK TRACT
LEASE LINE
NORTH
LEASE LINE
PROPOSED MINING
C.F.M. 12,200
C.F.M. 15,836
MAIN FAN
EXHAUST FAN (AIR COOLED GAS ENGINE)
WAGNER TRACT
MT. LAFFEE
GETTLE
C.F.M. 14,745
LEASE LINE
LEASE LINE
SCHUYLKILL RIVER
STATE HIGHWAY LEGISLATIVE ROUTE No. 15095
PLAN SHOWING VENTILATION SYSTEM
IN HARRY DAVID MINE
NEW CASTLE TWP. SCHUYLKILL CO. PA.
NOV. 28, 1972
SCALE: 1" = 100'
G.T. CURRAN & ASSOC.
TRACED: ALEX. DROZDA, JR
19 JAN. 1973