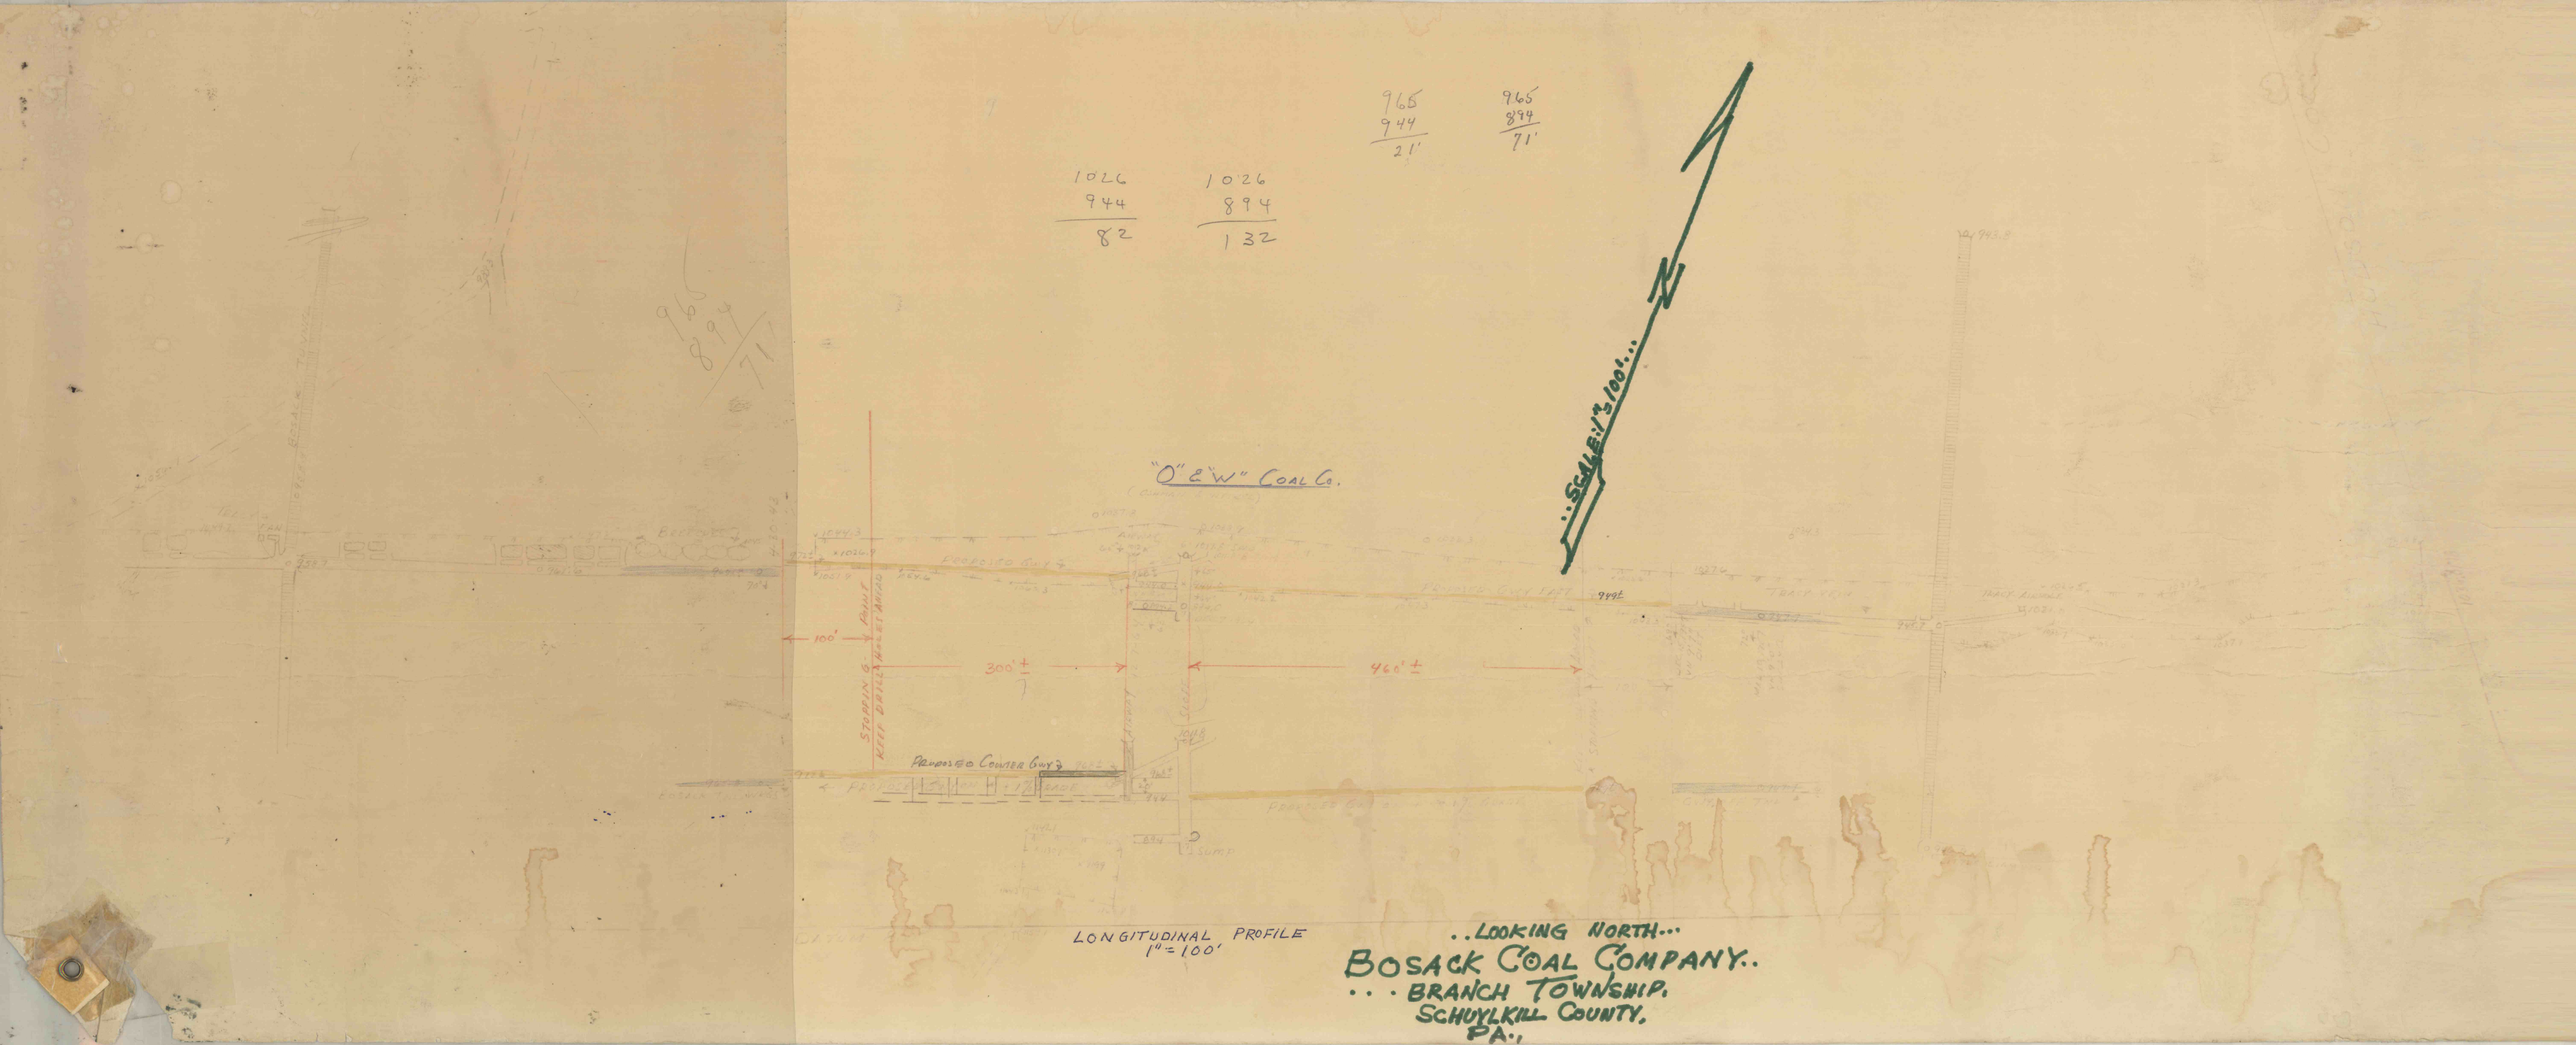
965
944
21'
965
894
71'
1026
944
82
1026
894
132
..SCALE: 1" = 100'...
"O" & "W" COAL CO.
PROPOSED GUY
FAULT
STOPPING & KEEP DRILL AHEAD
100'
300' ±
460' ±
PROPOSED COUNTER GUY
SUMP
LONGITUDINAL PROFILE
1" = 100'
..LOOKING NORTH...
BOSACK COAL COMPANY..
... BRANCH TOWNSHIP,
SCHUYLKILL COUNTY,
PA.,