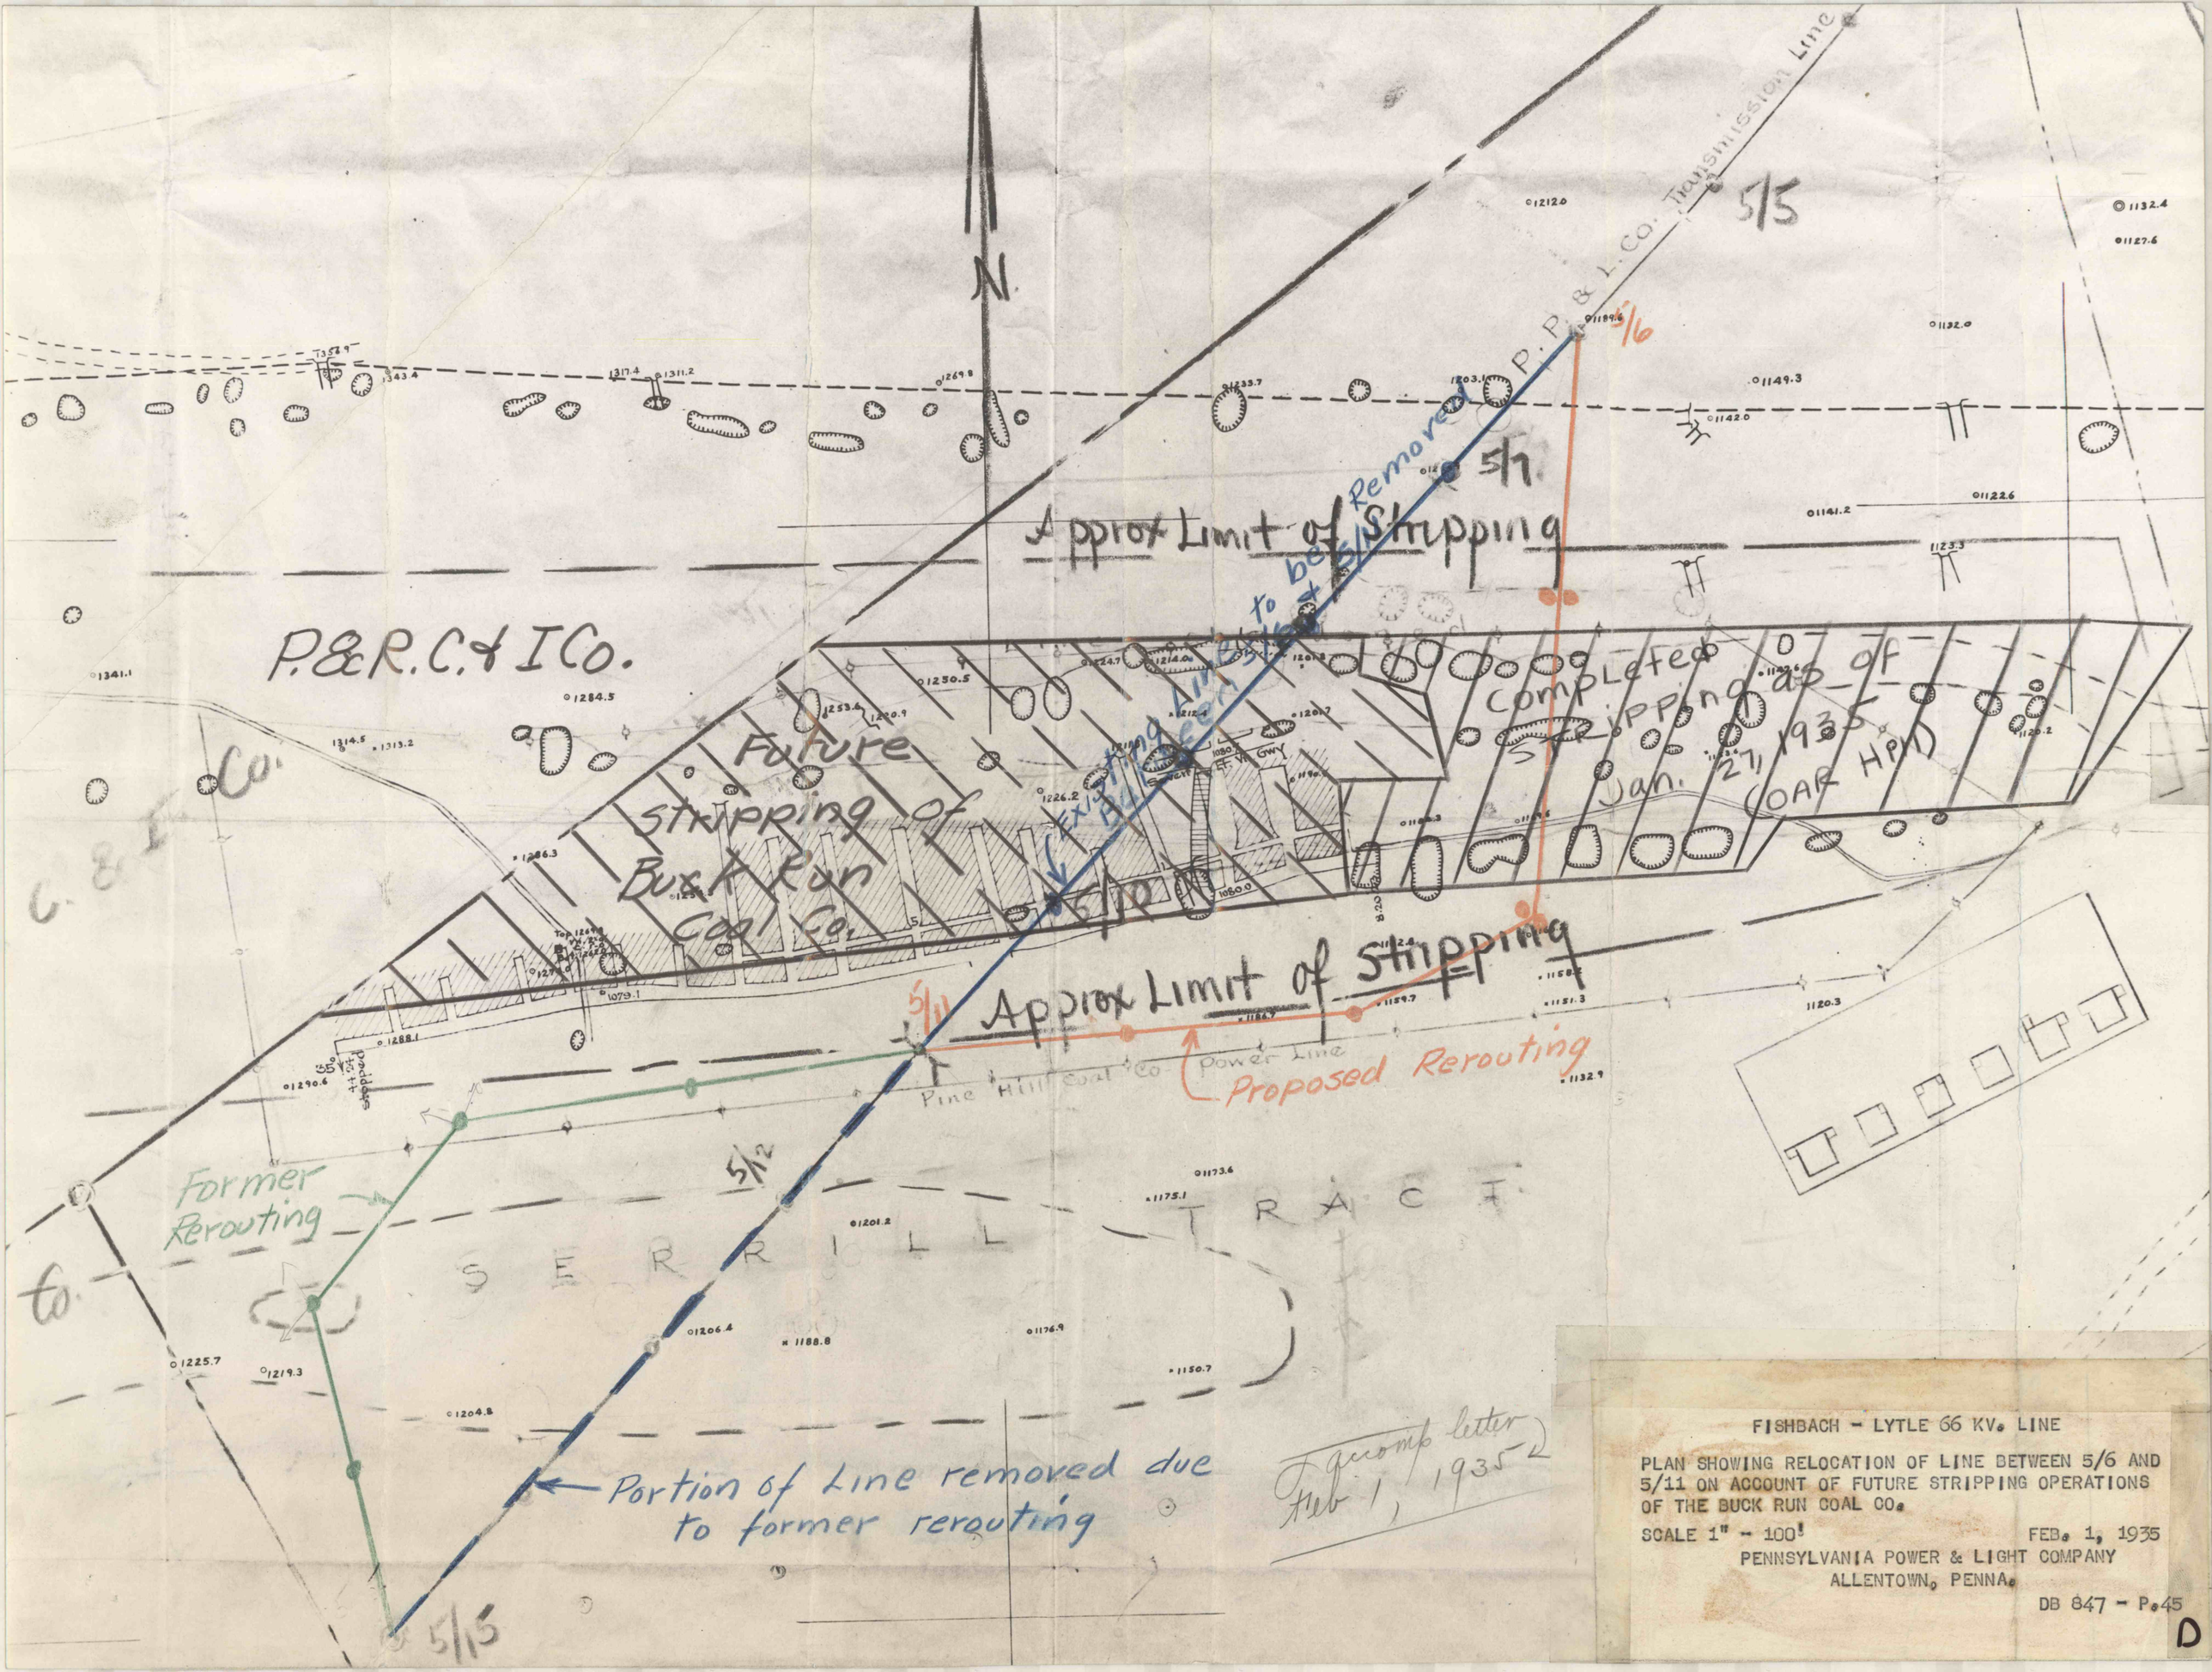

FISHBACH - LYTLE 66 KV. LINE

PLAN SHOWING RELOCATION OF LINE BETWEEN 5/6 AND 5/11 ON ACCOUNT OF FUTURE STRIPPING OPERATIONS OF THE BUCK RUN COAL CO.

SCALE 1" - 100' FEB. 1, 1935

PENNSYLVANIA POWER & LIGHT COMPANY
ALLENTOWN, PENNA.

DB 847 - P.45

D