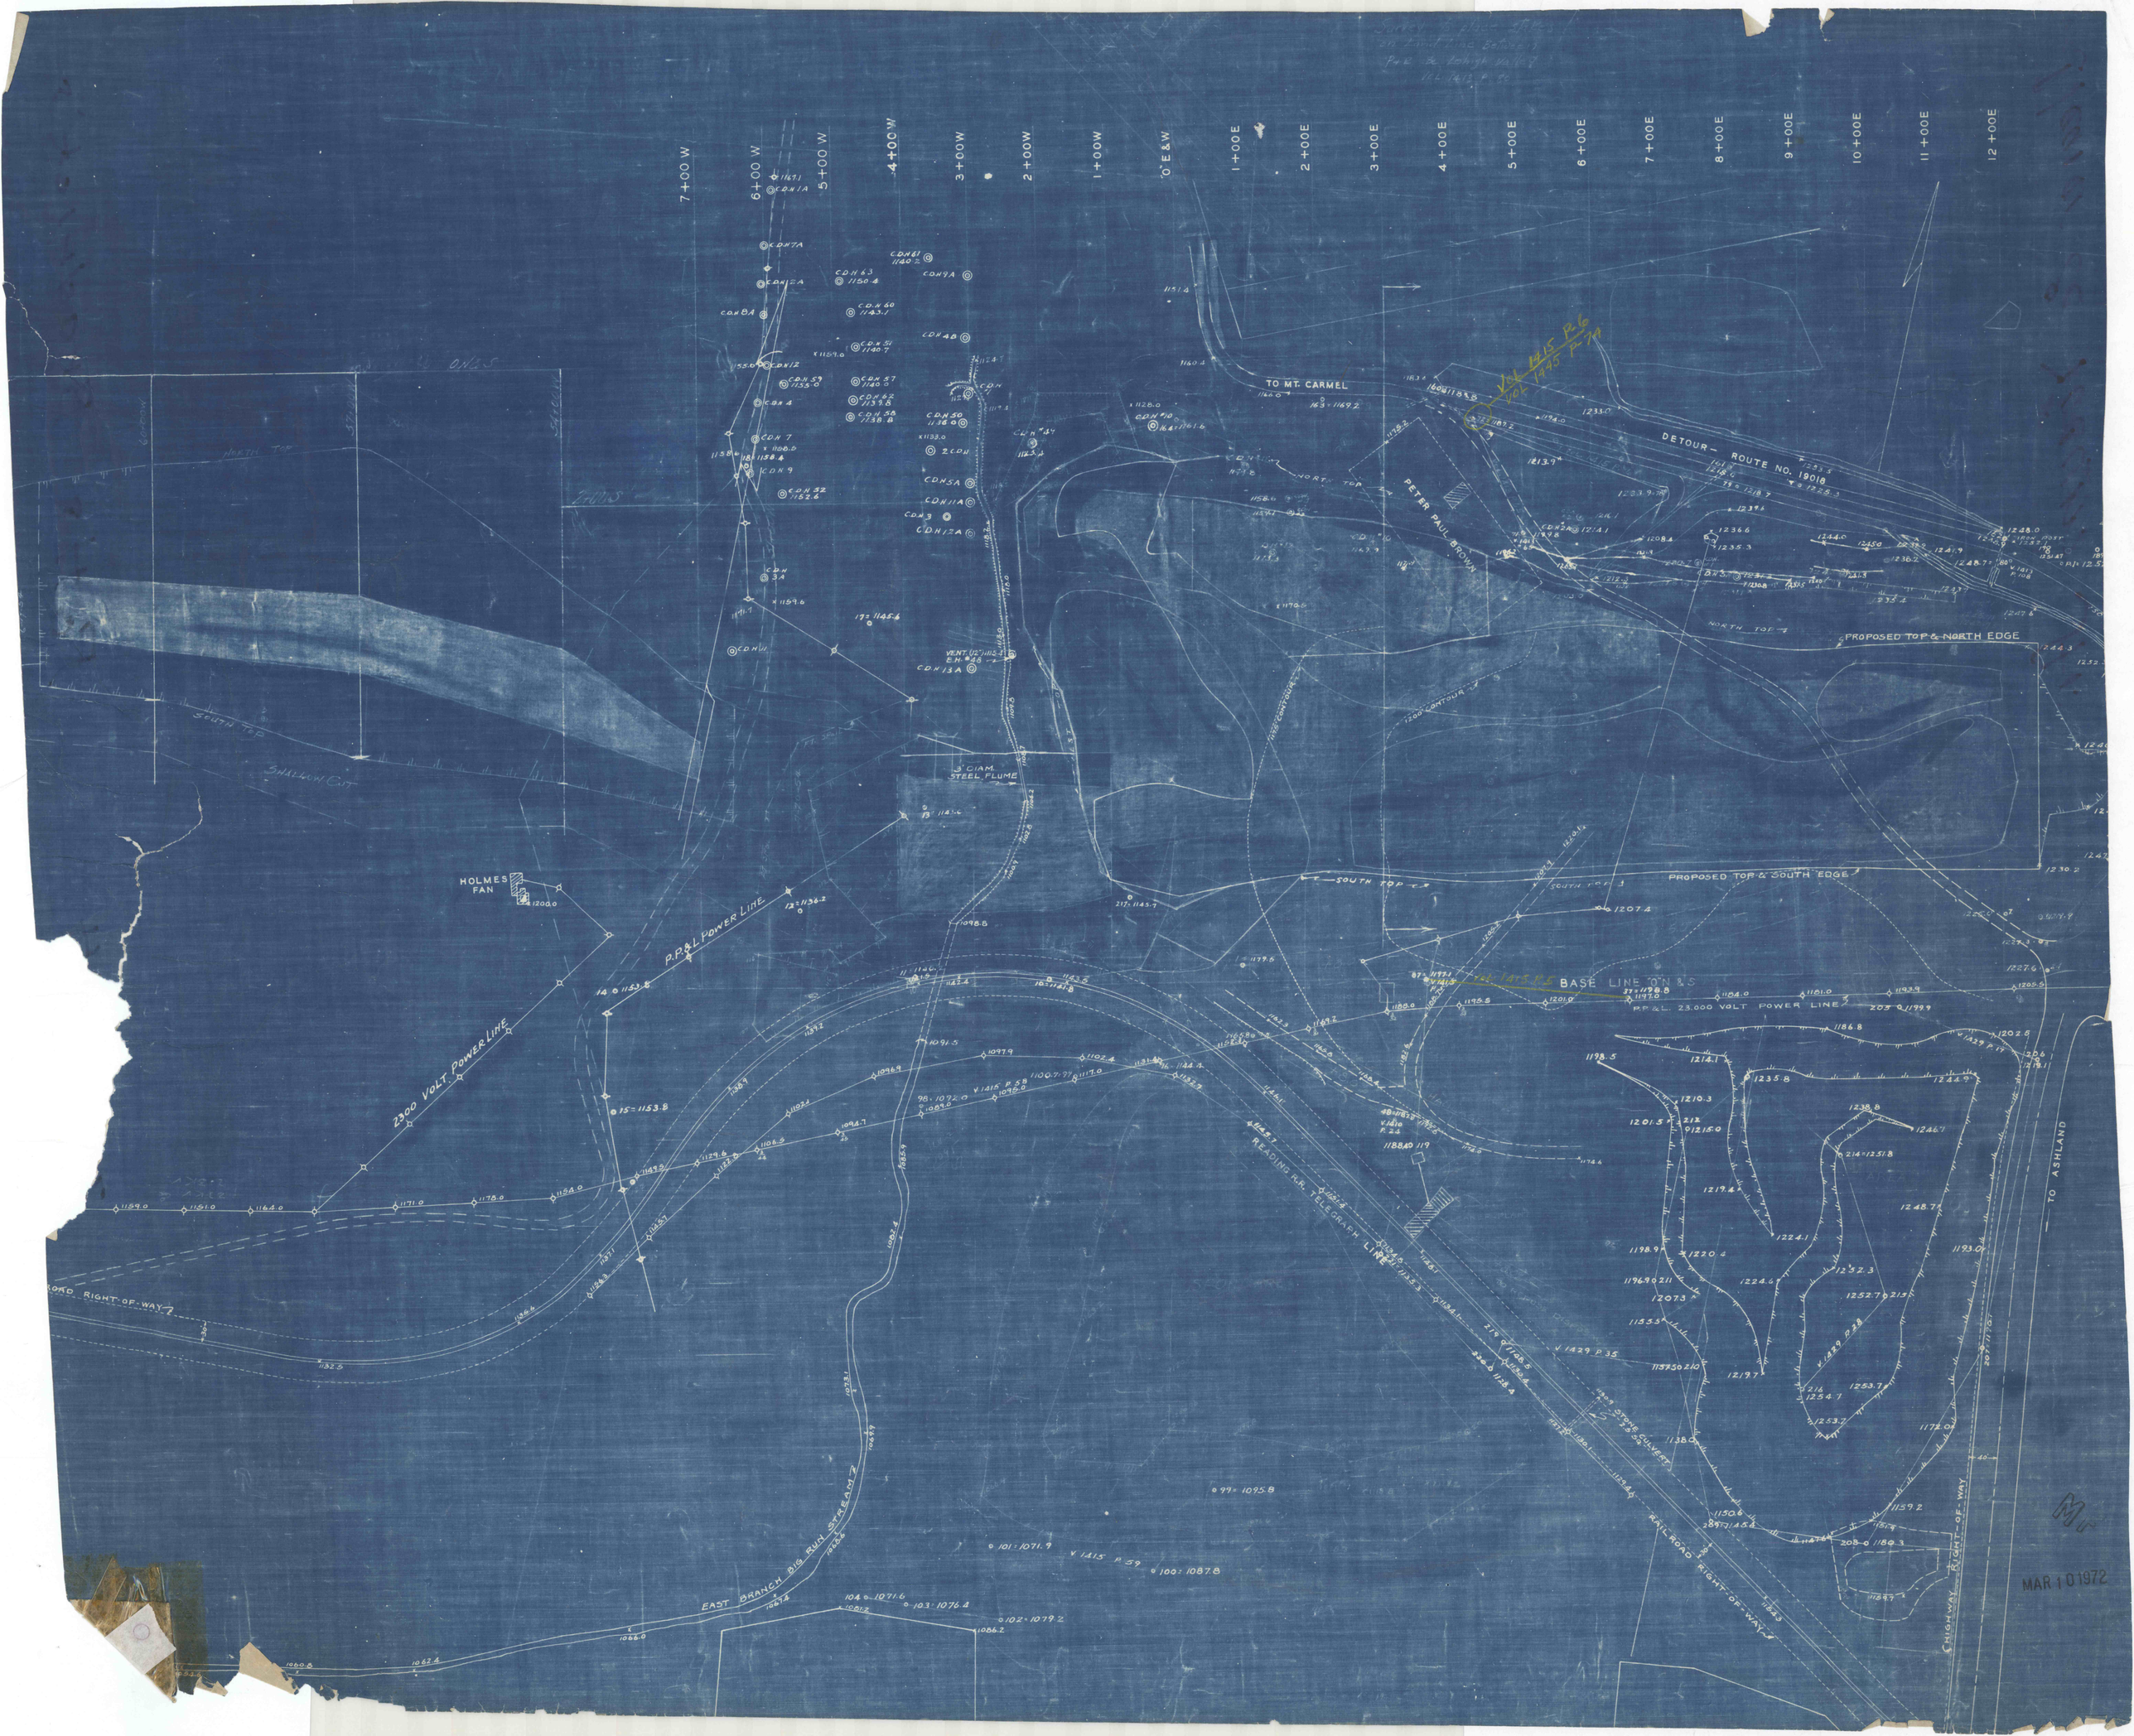
7+00 W
6+00 W
5+00 W
4+00 W
3+00 W
2+00 W
1+00 W
0 E&W
1+00 E
2+00 E
3+00 E
4+00 E
5+00 E
6+00 E
7+00 E
8+00 E
9+00 E
10+00 E
11+00 E
12+00 E
TO MT. CARMEL
DETOUR – ROUTE NO. 19018
PETER PAUL BROWN
NORTH TOP
PROPOSED TOP & NORTH EDGE
PROPOSED TOP & SOUTH EDGE
SOUTH TOP
BASE LINE 0+N & S
P.P.&L. 23,000 VOLT POWER LINE
HOLMES FAN
P.P.&L. POWER LINE
2300 VOLT POWER LINE
3' DIAM. STEEL FLUME
SHALLOW CUT
READING R.R. TELEGRAPH LINE
RAILROAD RIGHT-OF-WAY
EAST BRANCH BIG RUN STREAM
TO ASHLAND
HIGHWAY RIGHT-OF-WAY
MAR 10 1972