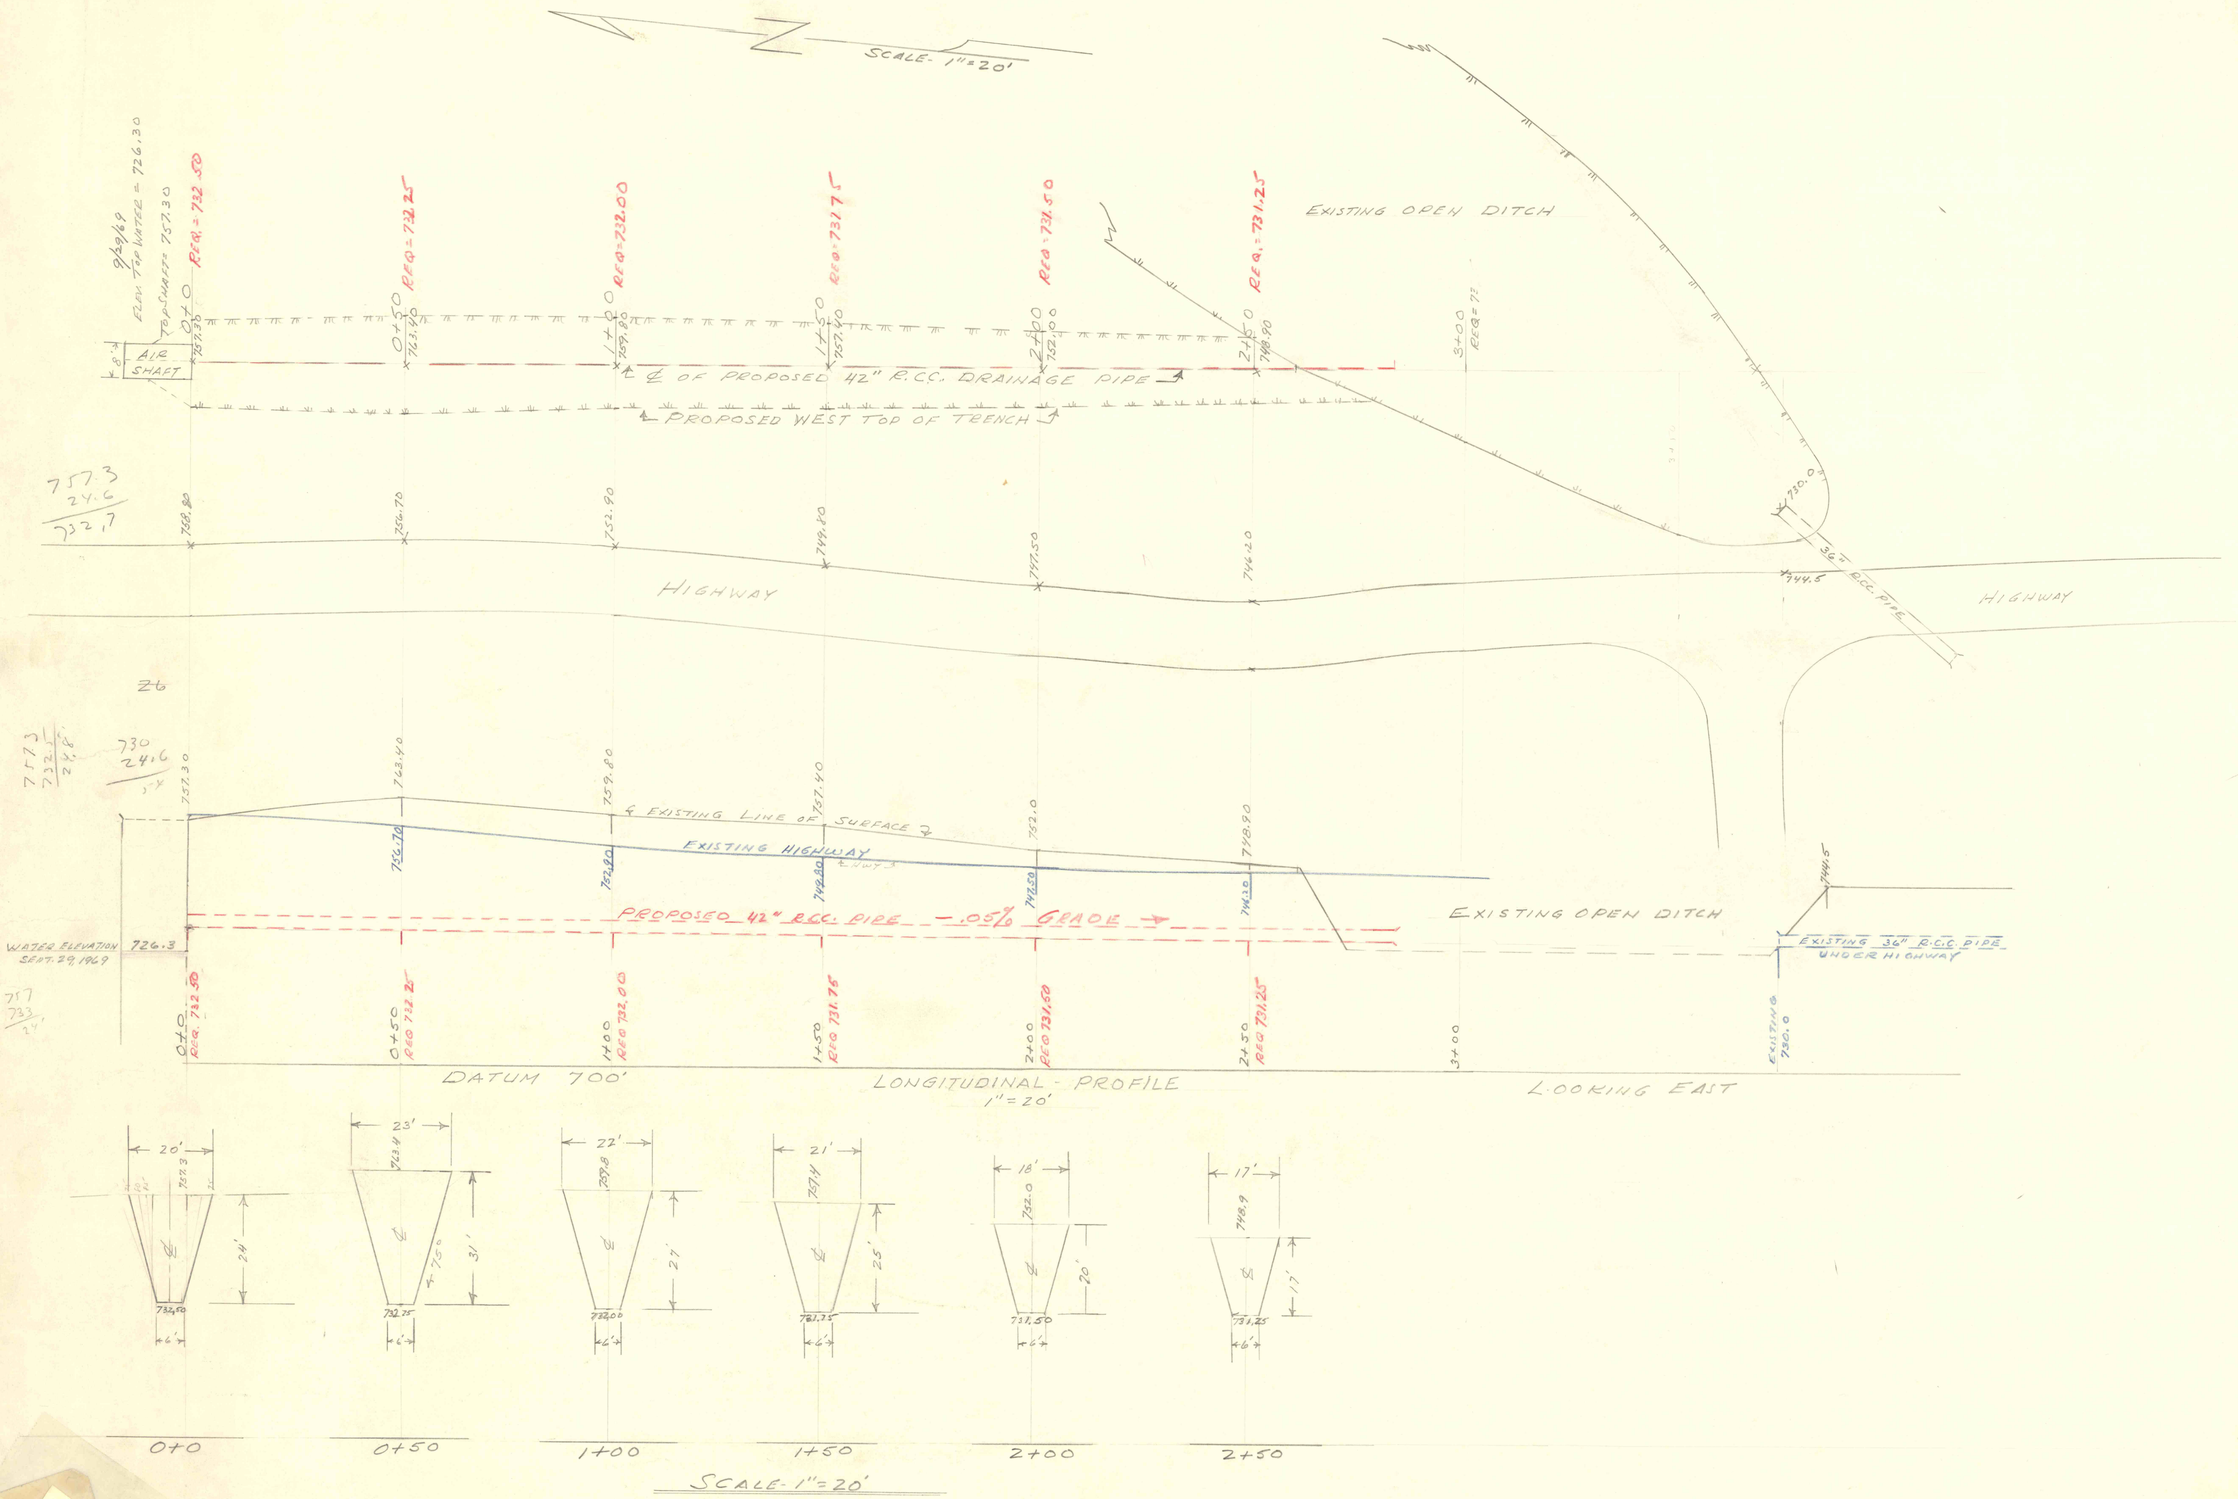
SCALE- 1"=20'
9/29/69
ELEV TOP WATER = 726.30
TOP SHAFT 757.30
AIR SHAFT
REQ. = 732.50
REQ. = 732.25
REQ. = 732.00
REQ. = 731.75
REQ. = 731.50
REQ. = 731.25
EXISTING OPEN DITCH
℄ OF PROPOSED 42" R.C.C. DRAINAGE PIPE
PROPOSED WEST TOP OF TRENCH
HIGHWAY
HIGHWAY
36" R.C.C. PIPE
℄ EXISTING LINE OF SURFACE ℄
EXISTING HIGHWAY
PROPOSED 42" R.C.C. PIPE -.05% GRADE
EXISTING OPEN DITCH
EXISTING 36" R.C.C. PIPE UNDER HIGHWAY
WATER ELEVATION SEPT. 29, 1969 726.3
DATUM 700'
LONGITUDINAL - PROFILE
1" = 20'
LOOKING EAST
SCALE- 1" = 20'
0+0
0+50
1+00
1+50
2+00
2+50