




SECTION 2+00E

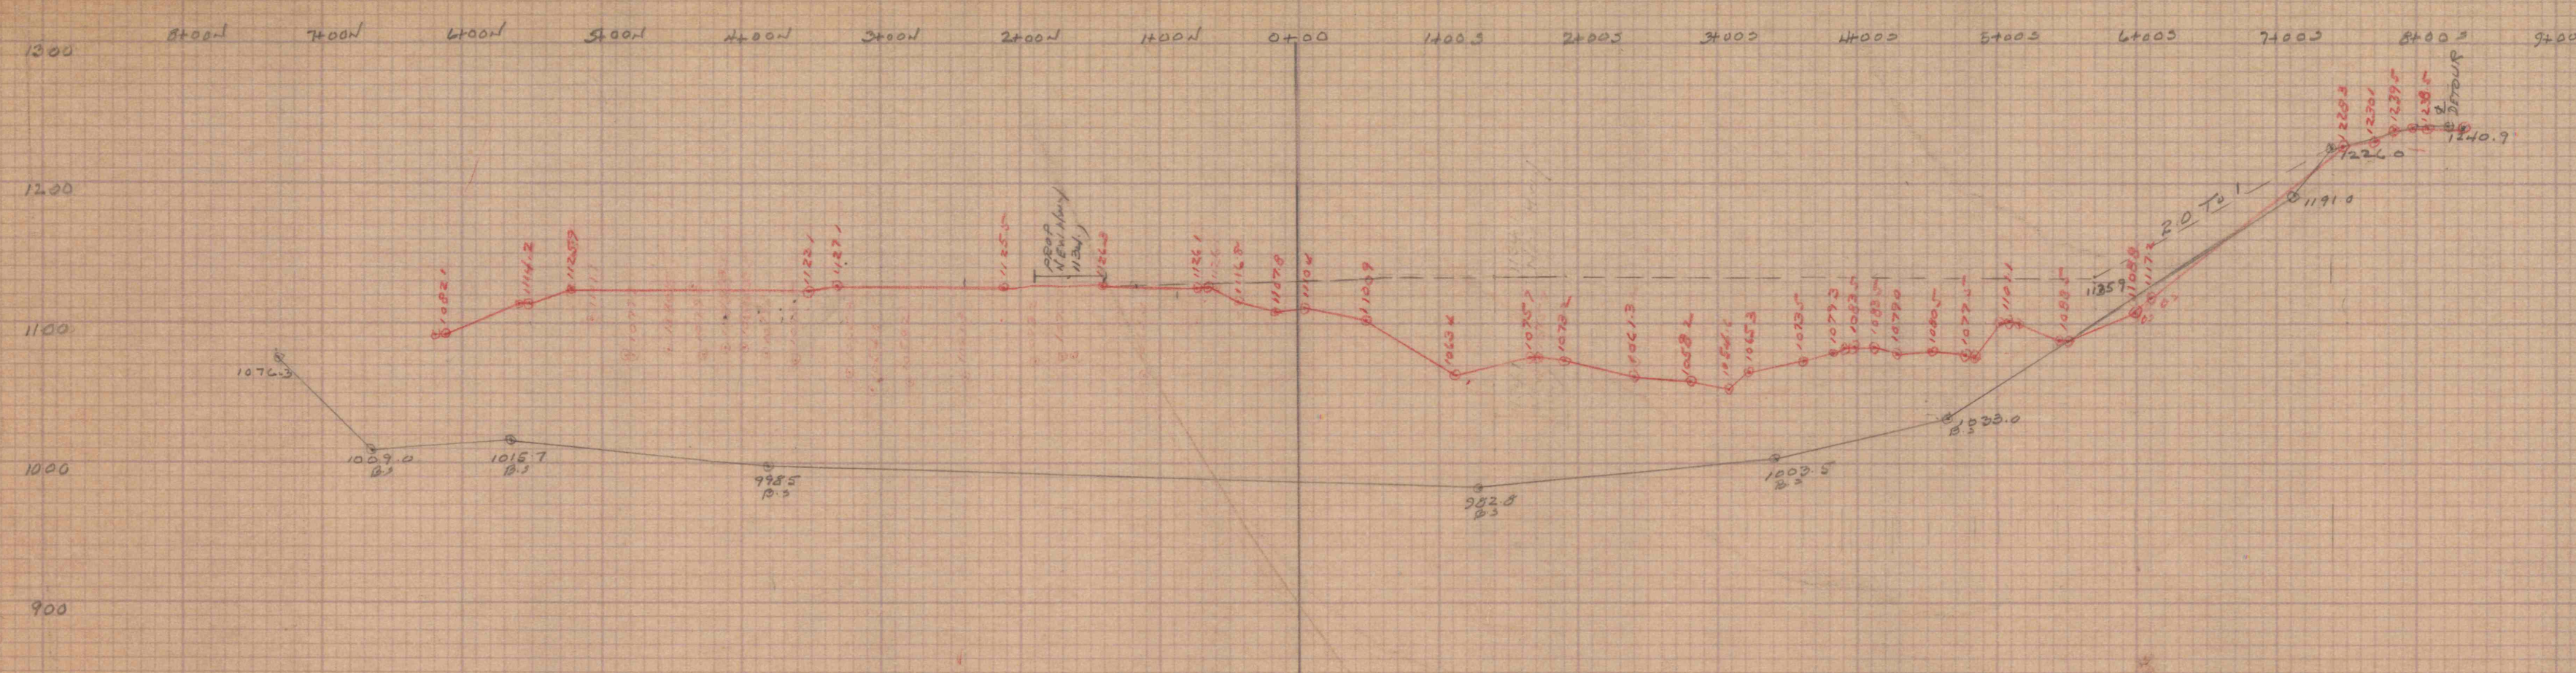


SECTION 7+00E

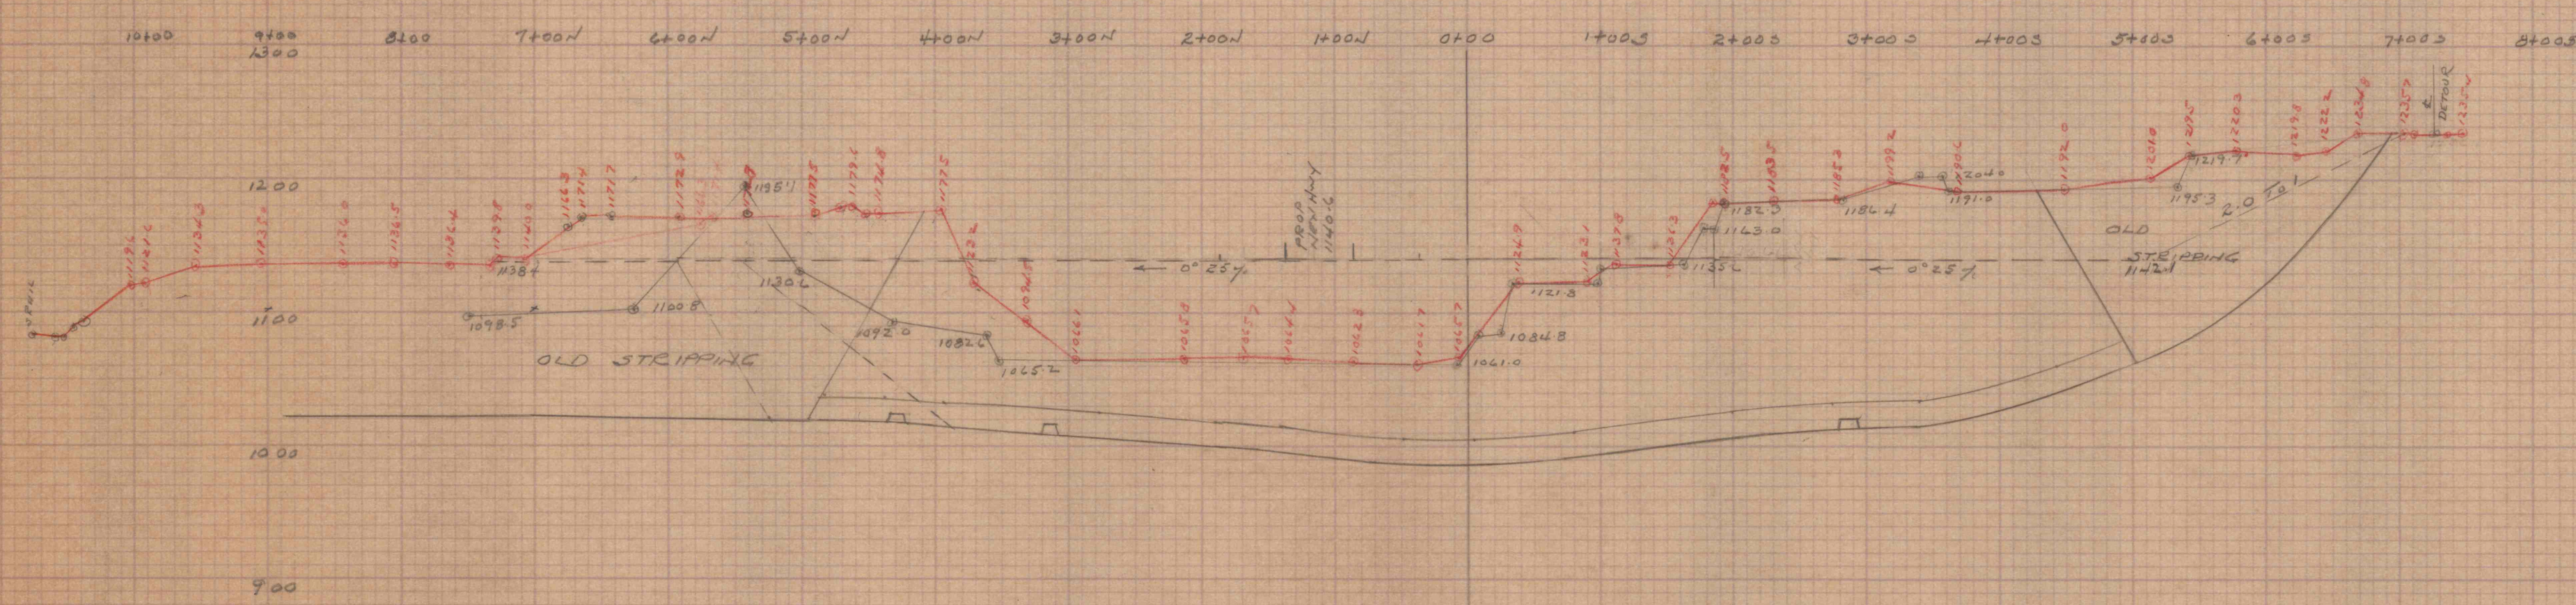


SECTION 11+00

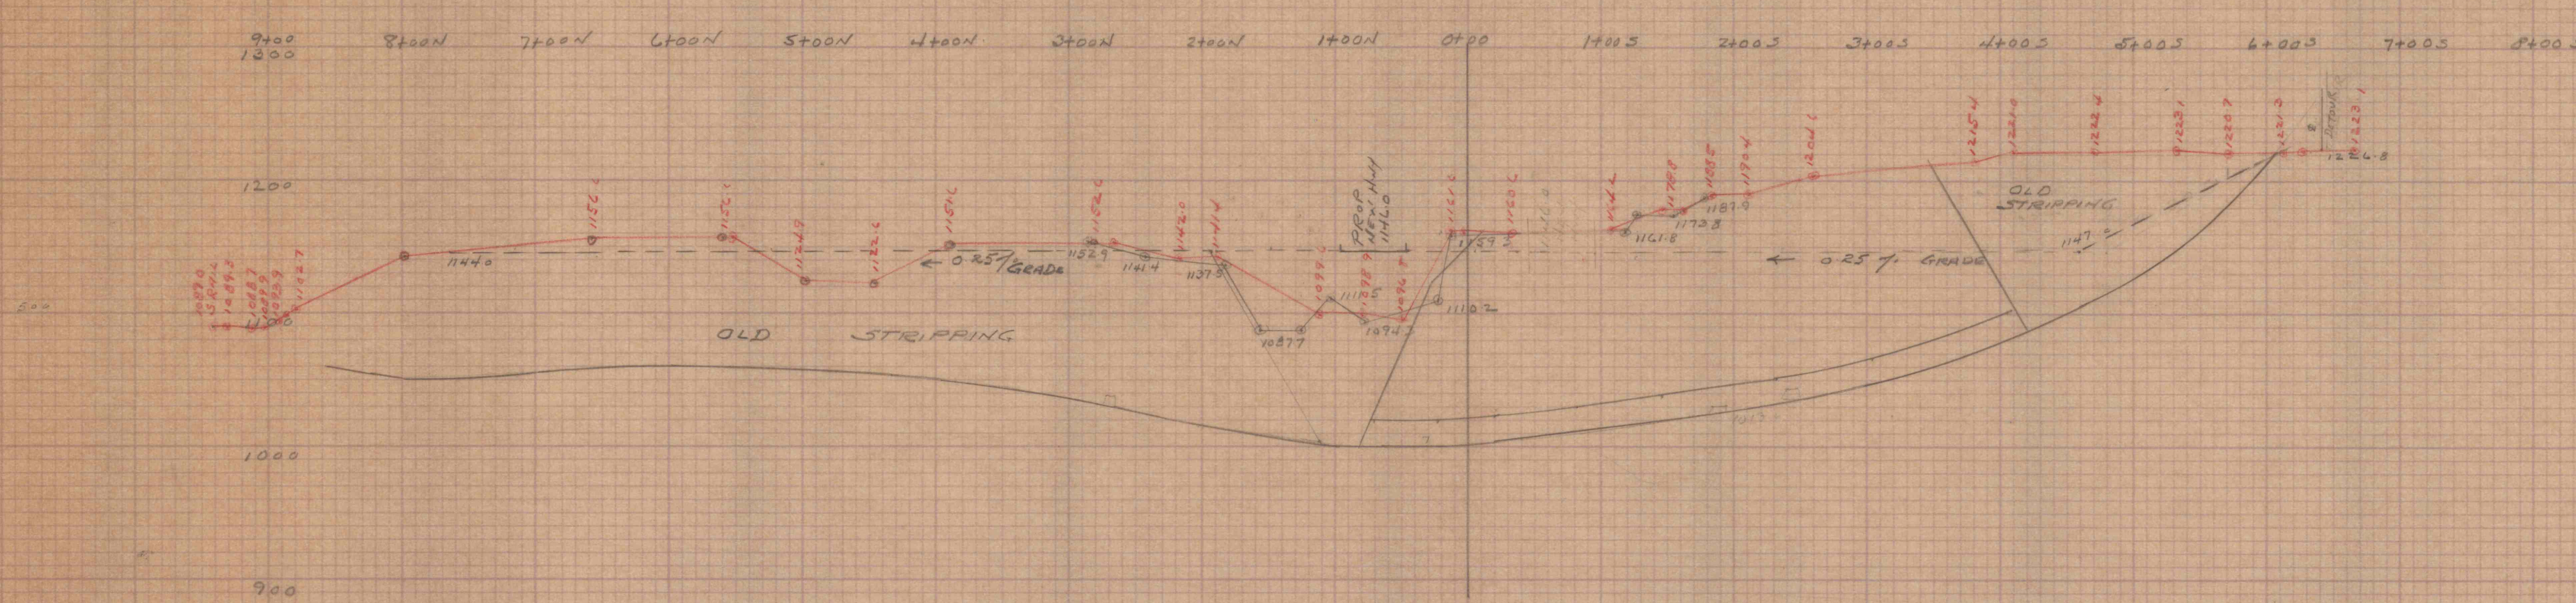

SECTION 15+00

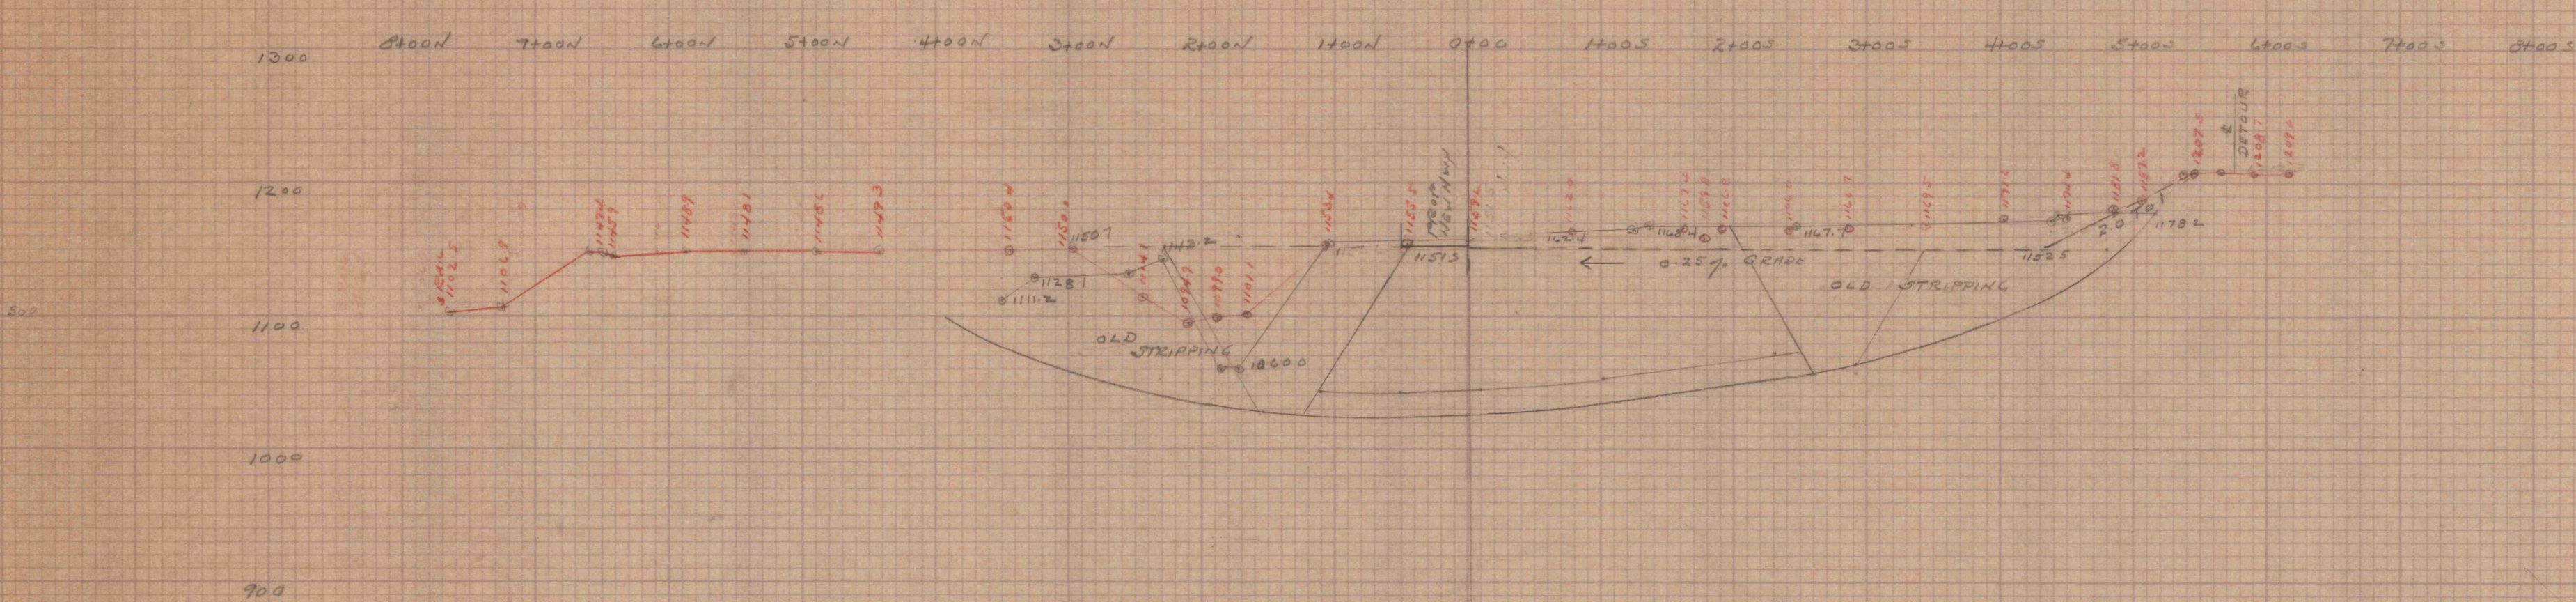

SECTION 18+00

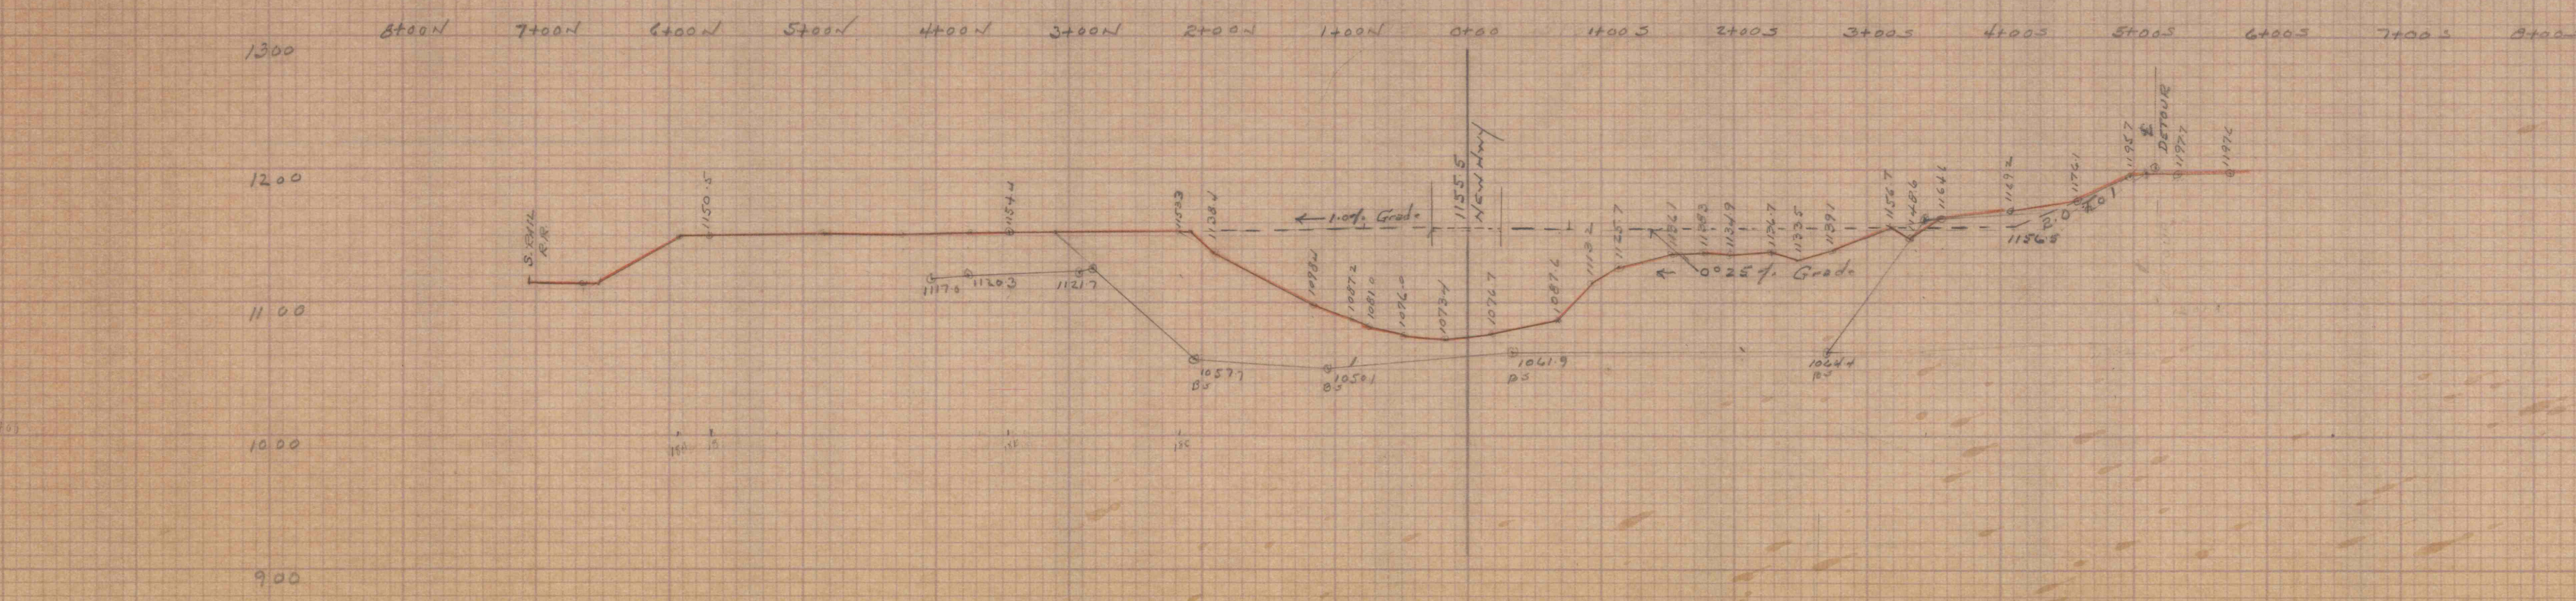

SECTION 4+50

