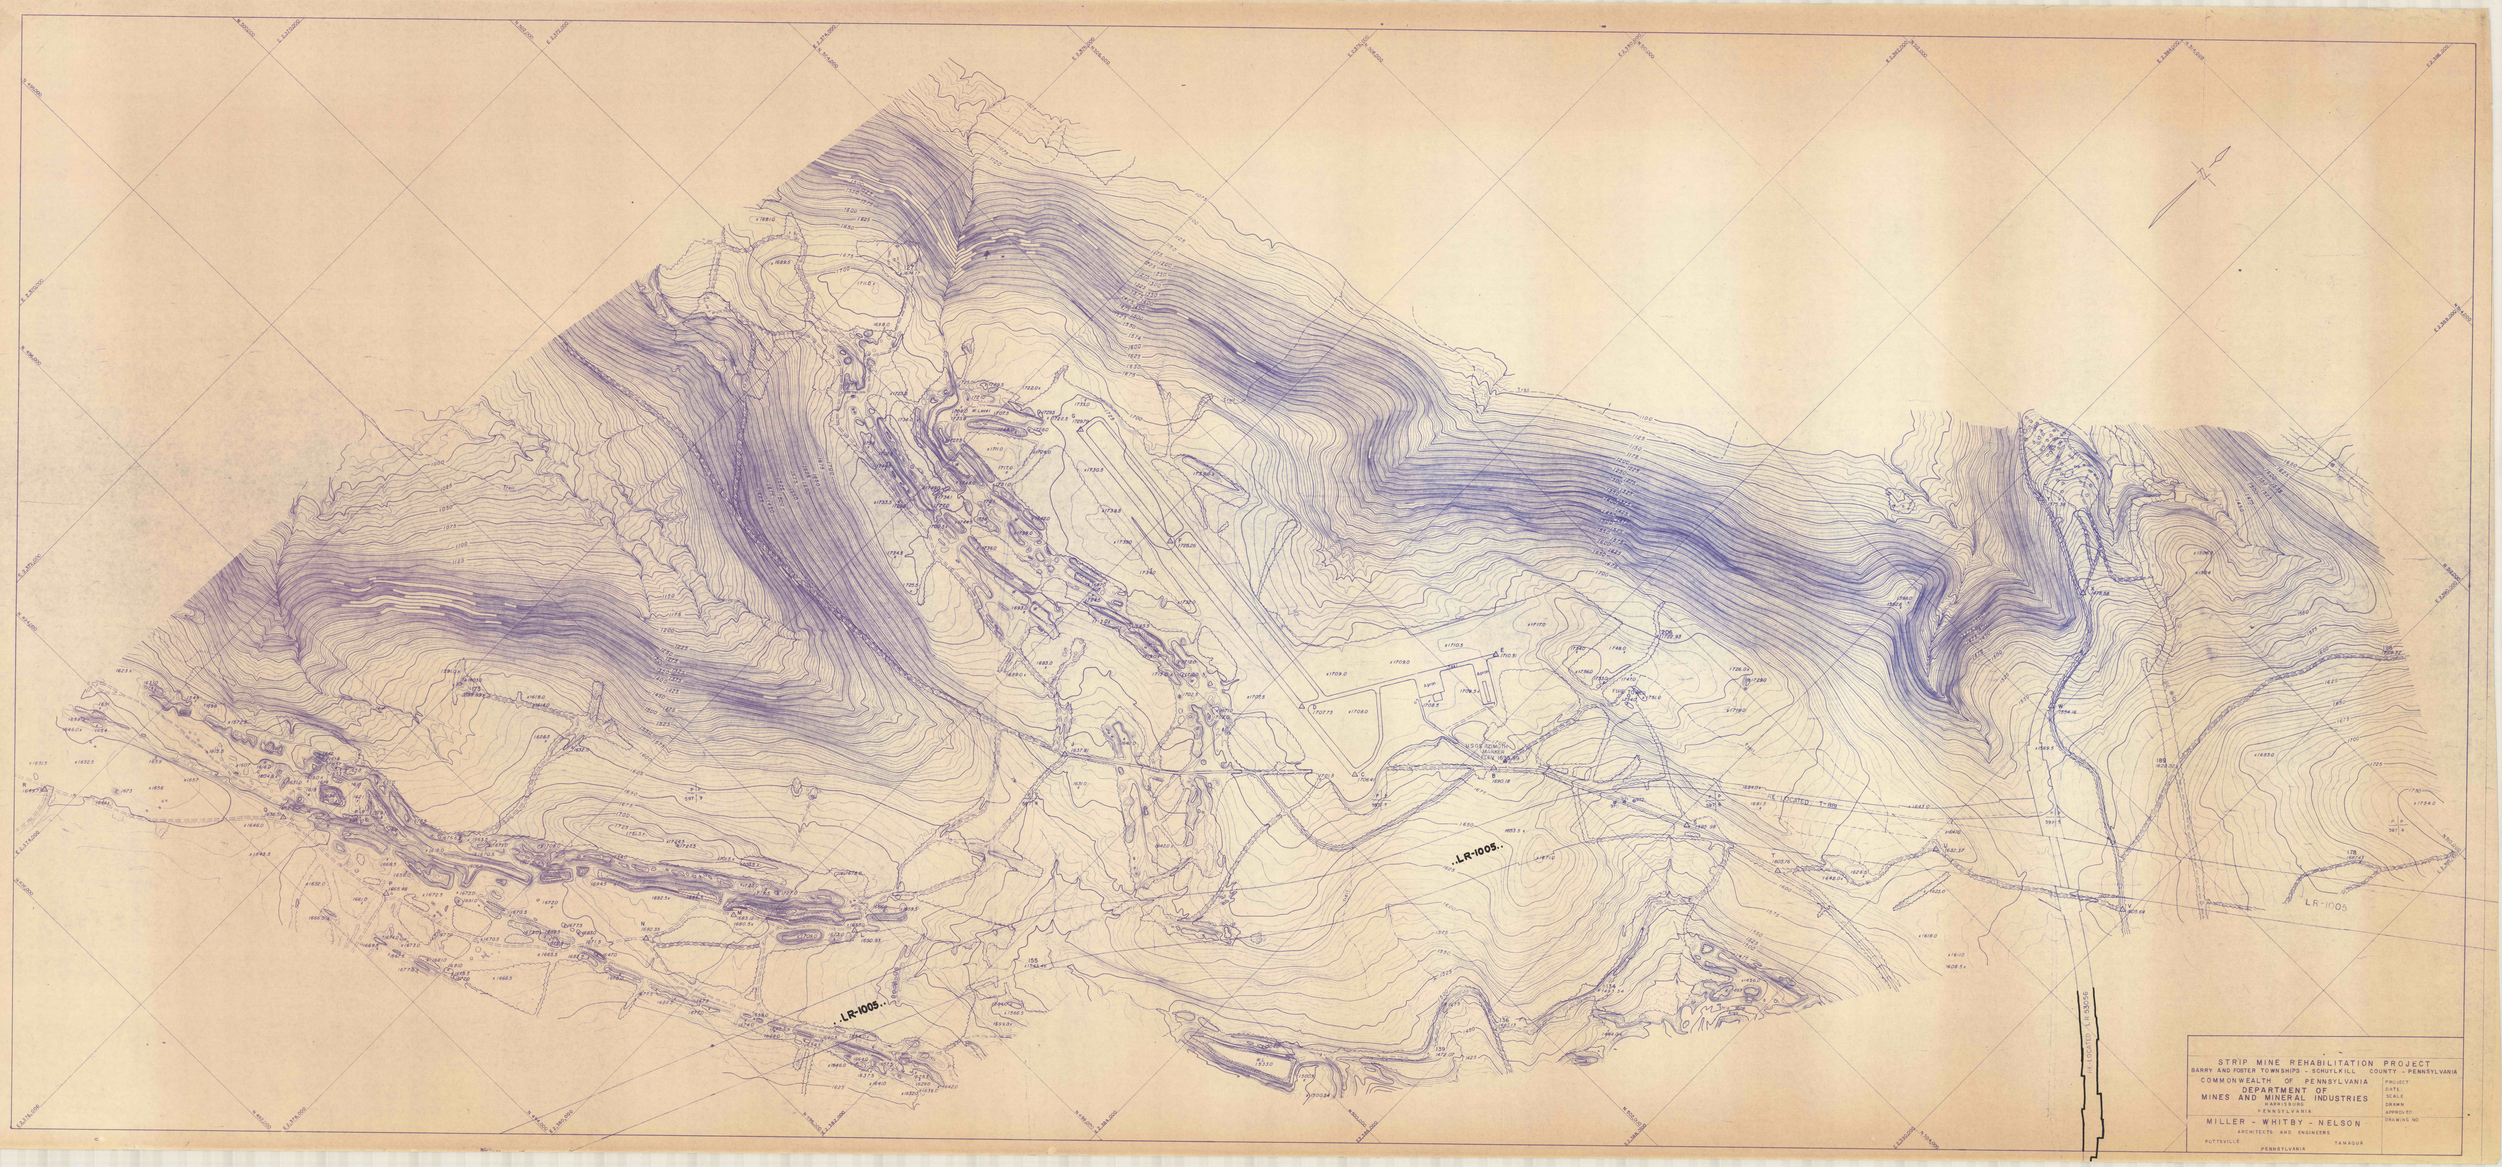
LR-1005
LR-1005
LR-1005
LR-1005
STRIP MINE REHABILITATION PROJECT
BARRY AND FOSTER TOWNSHIPS - SCHUYLKILL COUNTY - PENNSYLVANIA
COMMONWEALTH OF PENNSYLVANIA
DEPARTMENT OF
MINES AND MINERAL INDUSTRIES
HARRISBURG
PENNSYLVANIA
MILLER - WHITBY - NELSON
ARCHITECTS AND ENGINEERS
POTTSVILLE
TAMAQUA
PENNSYLVANIA
PROJECT
DATE
SCALE
DRAWN
APPROVED
DRAWING NO