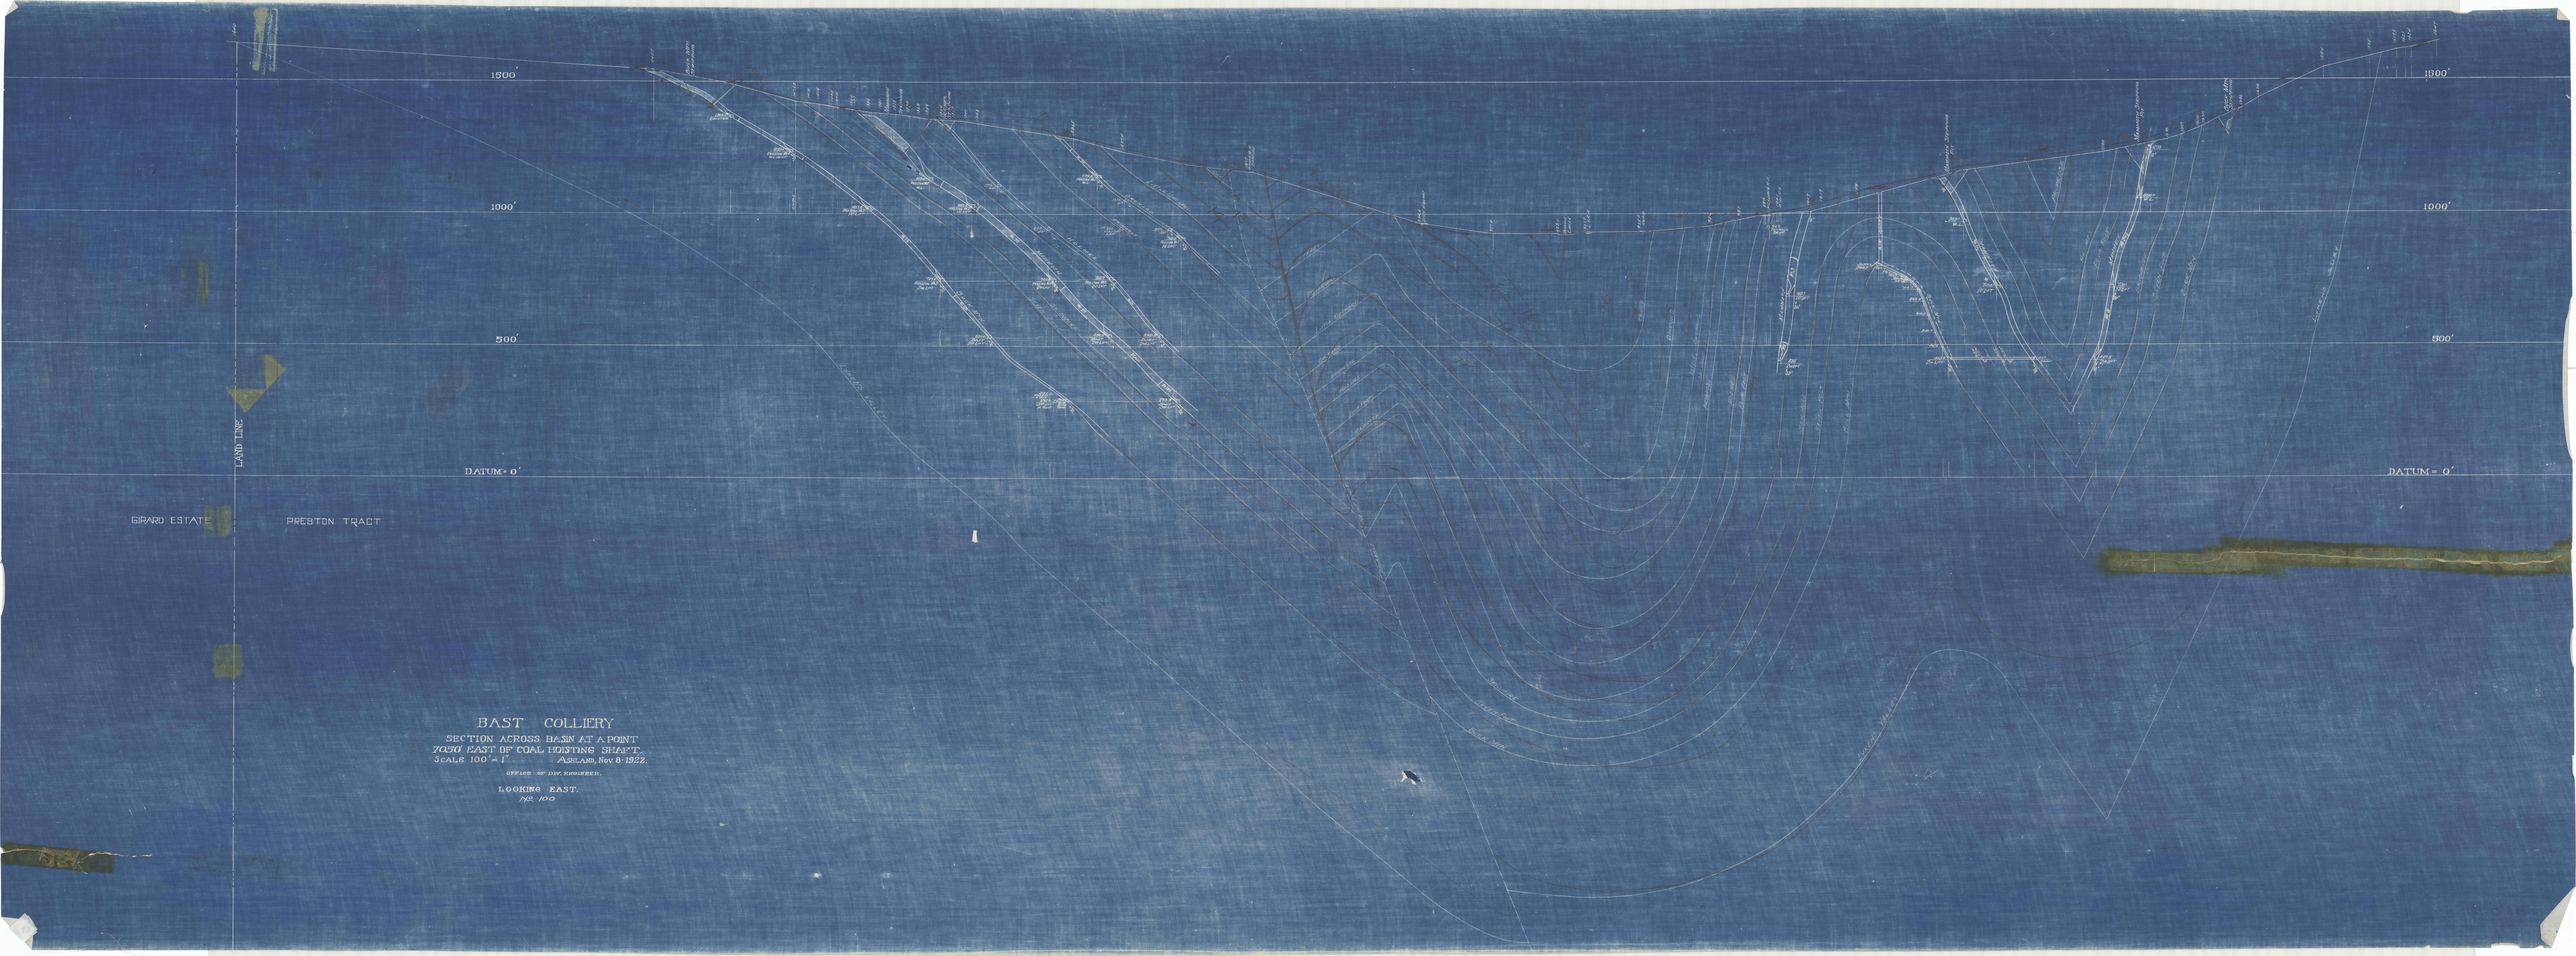

BAST COLLIERY

SECTION ACROSS BASIN AT A POINT
7050 EAST OF COAL HOISTING SHAFT.
SCALE 100' = 1" ASHLAND, Nov 6-1922.

OFFICE OF DIV. ENGINEER.

LOOKING EAST.
NO. 100