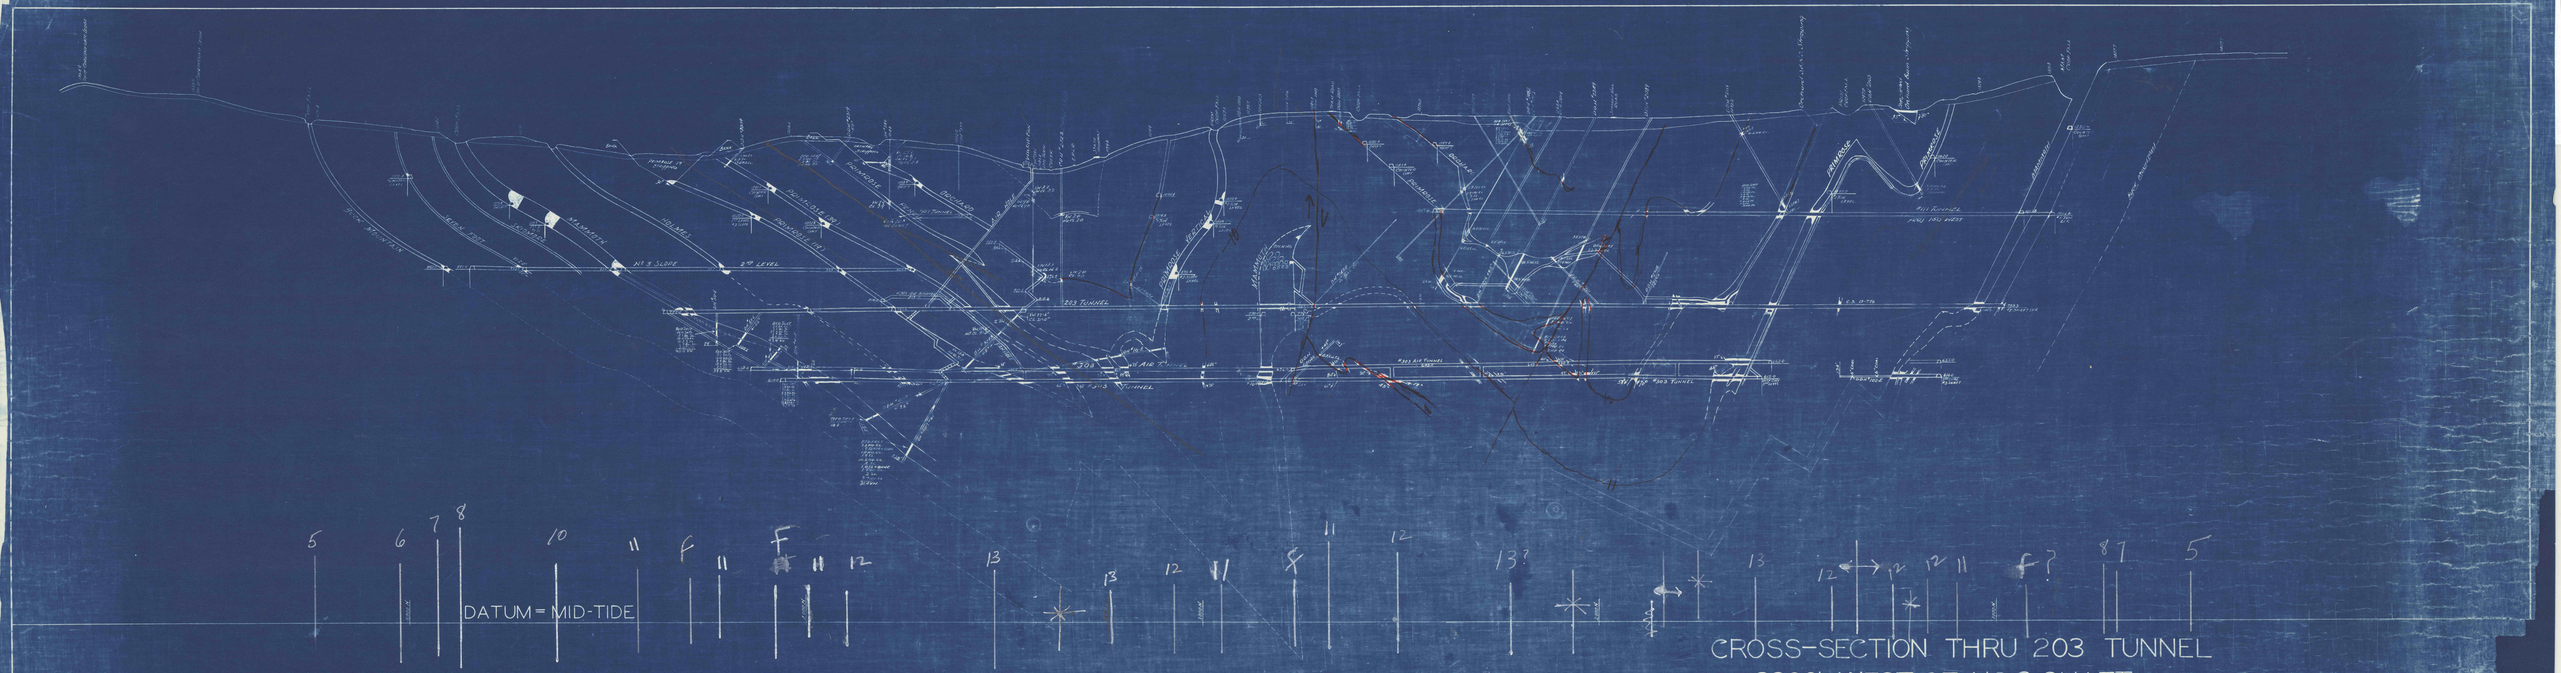

CROSS-SECTION THRU 203 TUNNEL
3200' WEST OF NO. 2 SHAFT

SCALE 1"=100' FEB, 1926