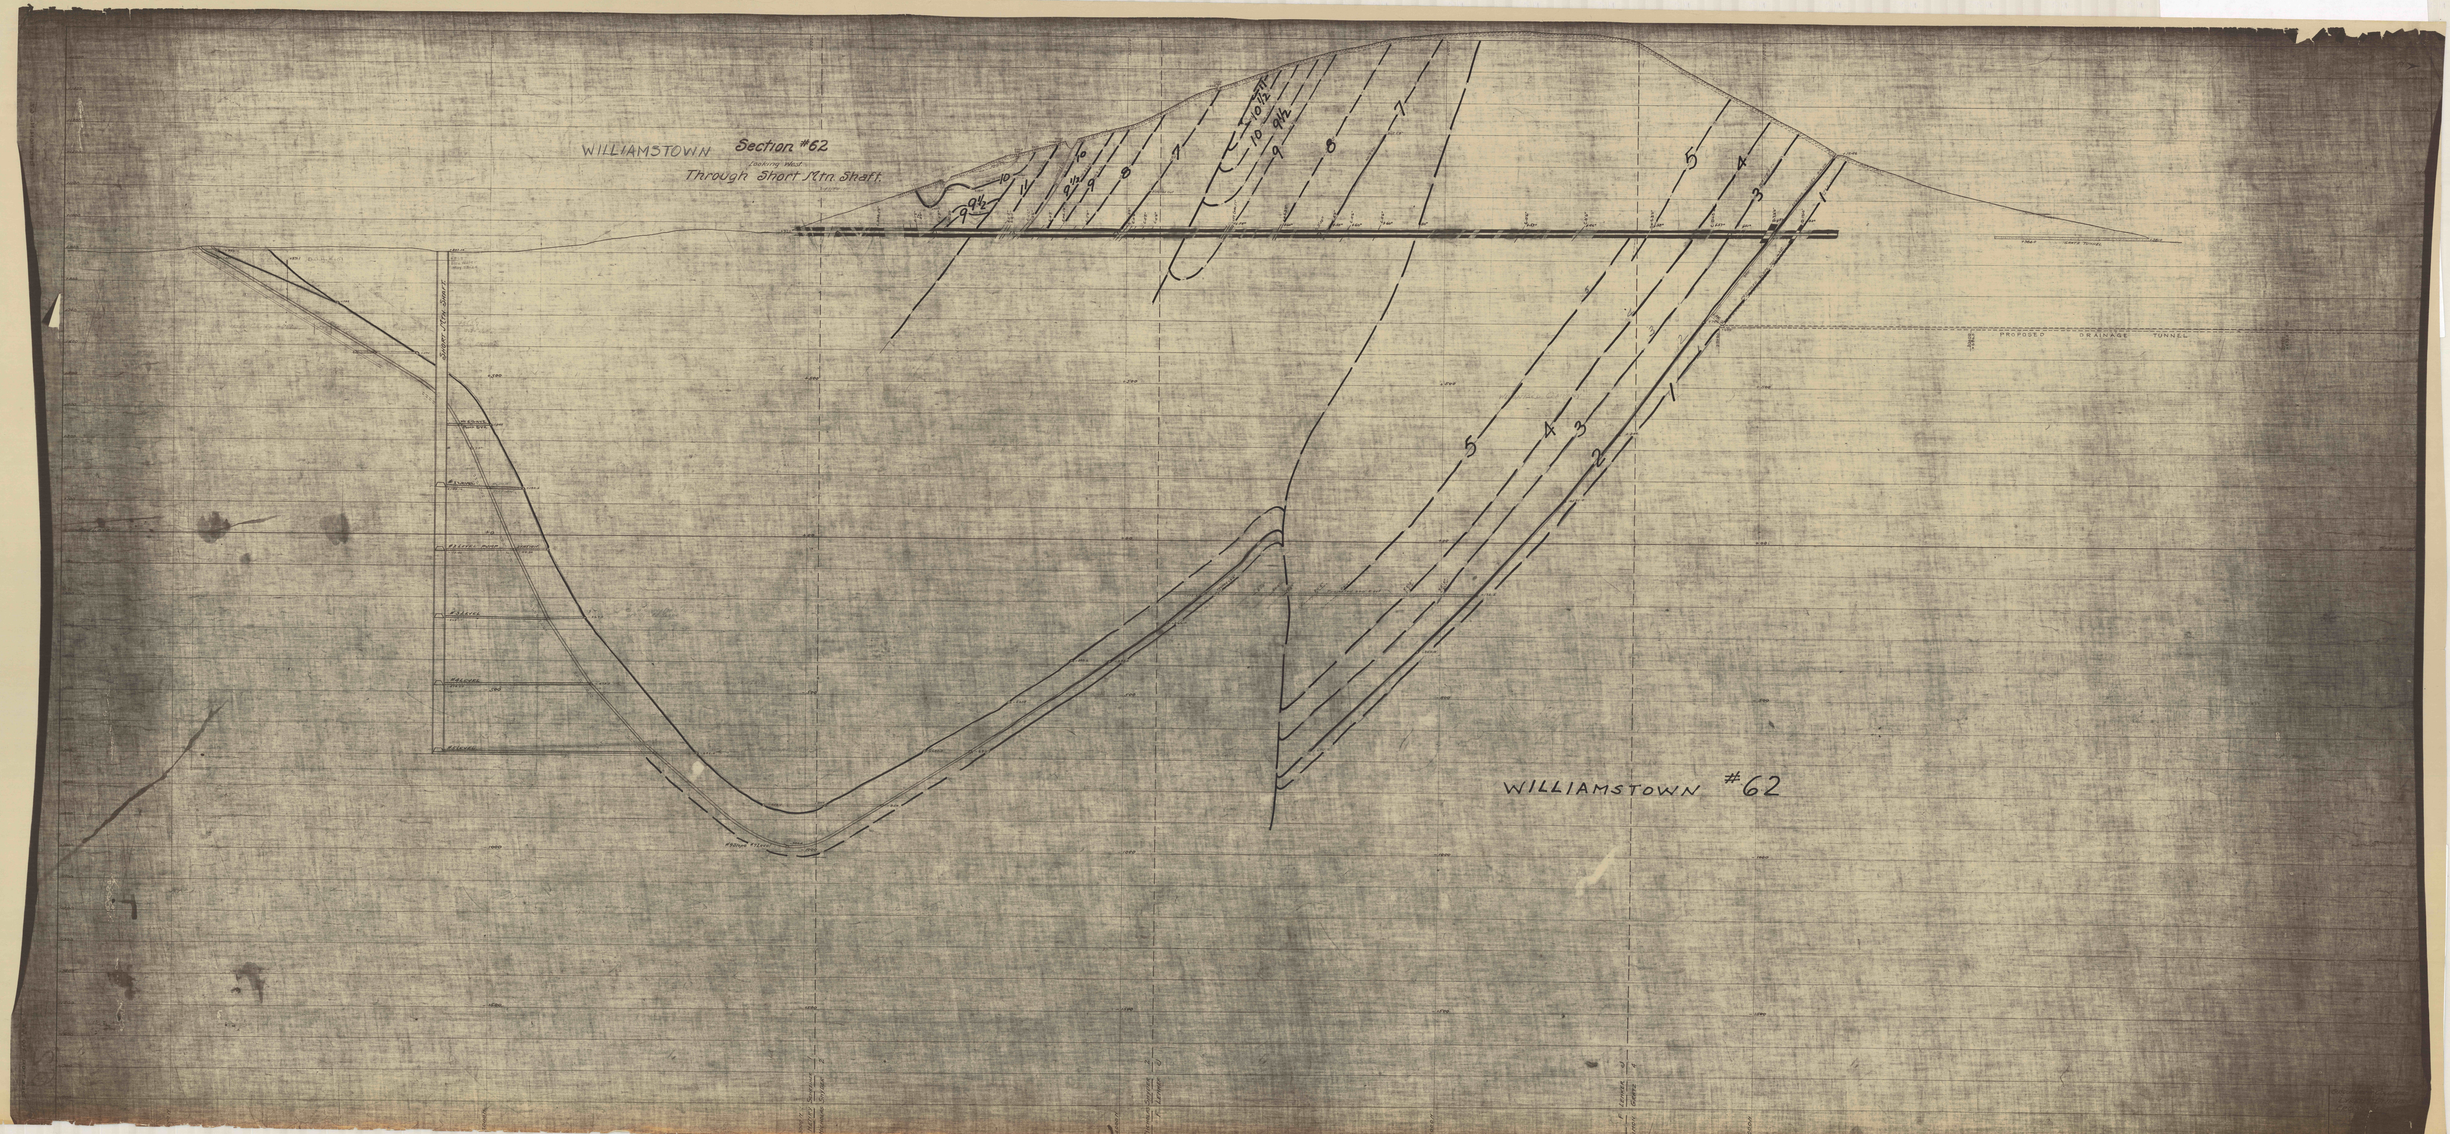
WILLIAMSTOWN Section #62
Looking West
Through Short Mtn. Shaft.
Short Mtn. Shaft
PROPOSED DRAINAGE TUNNEL
WILLIAMSTOWN #62