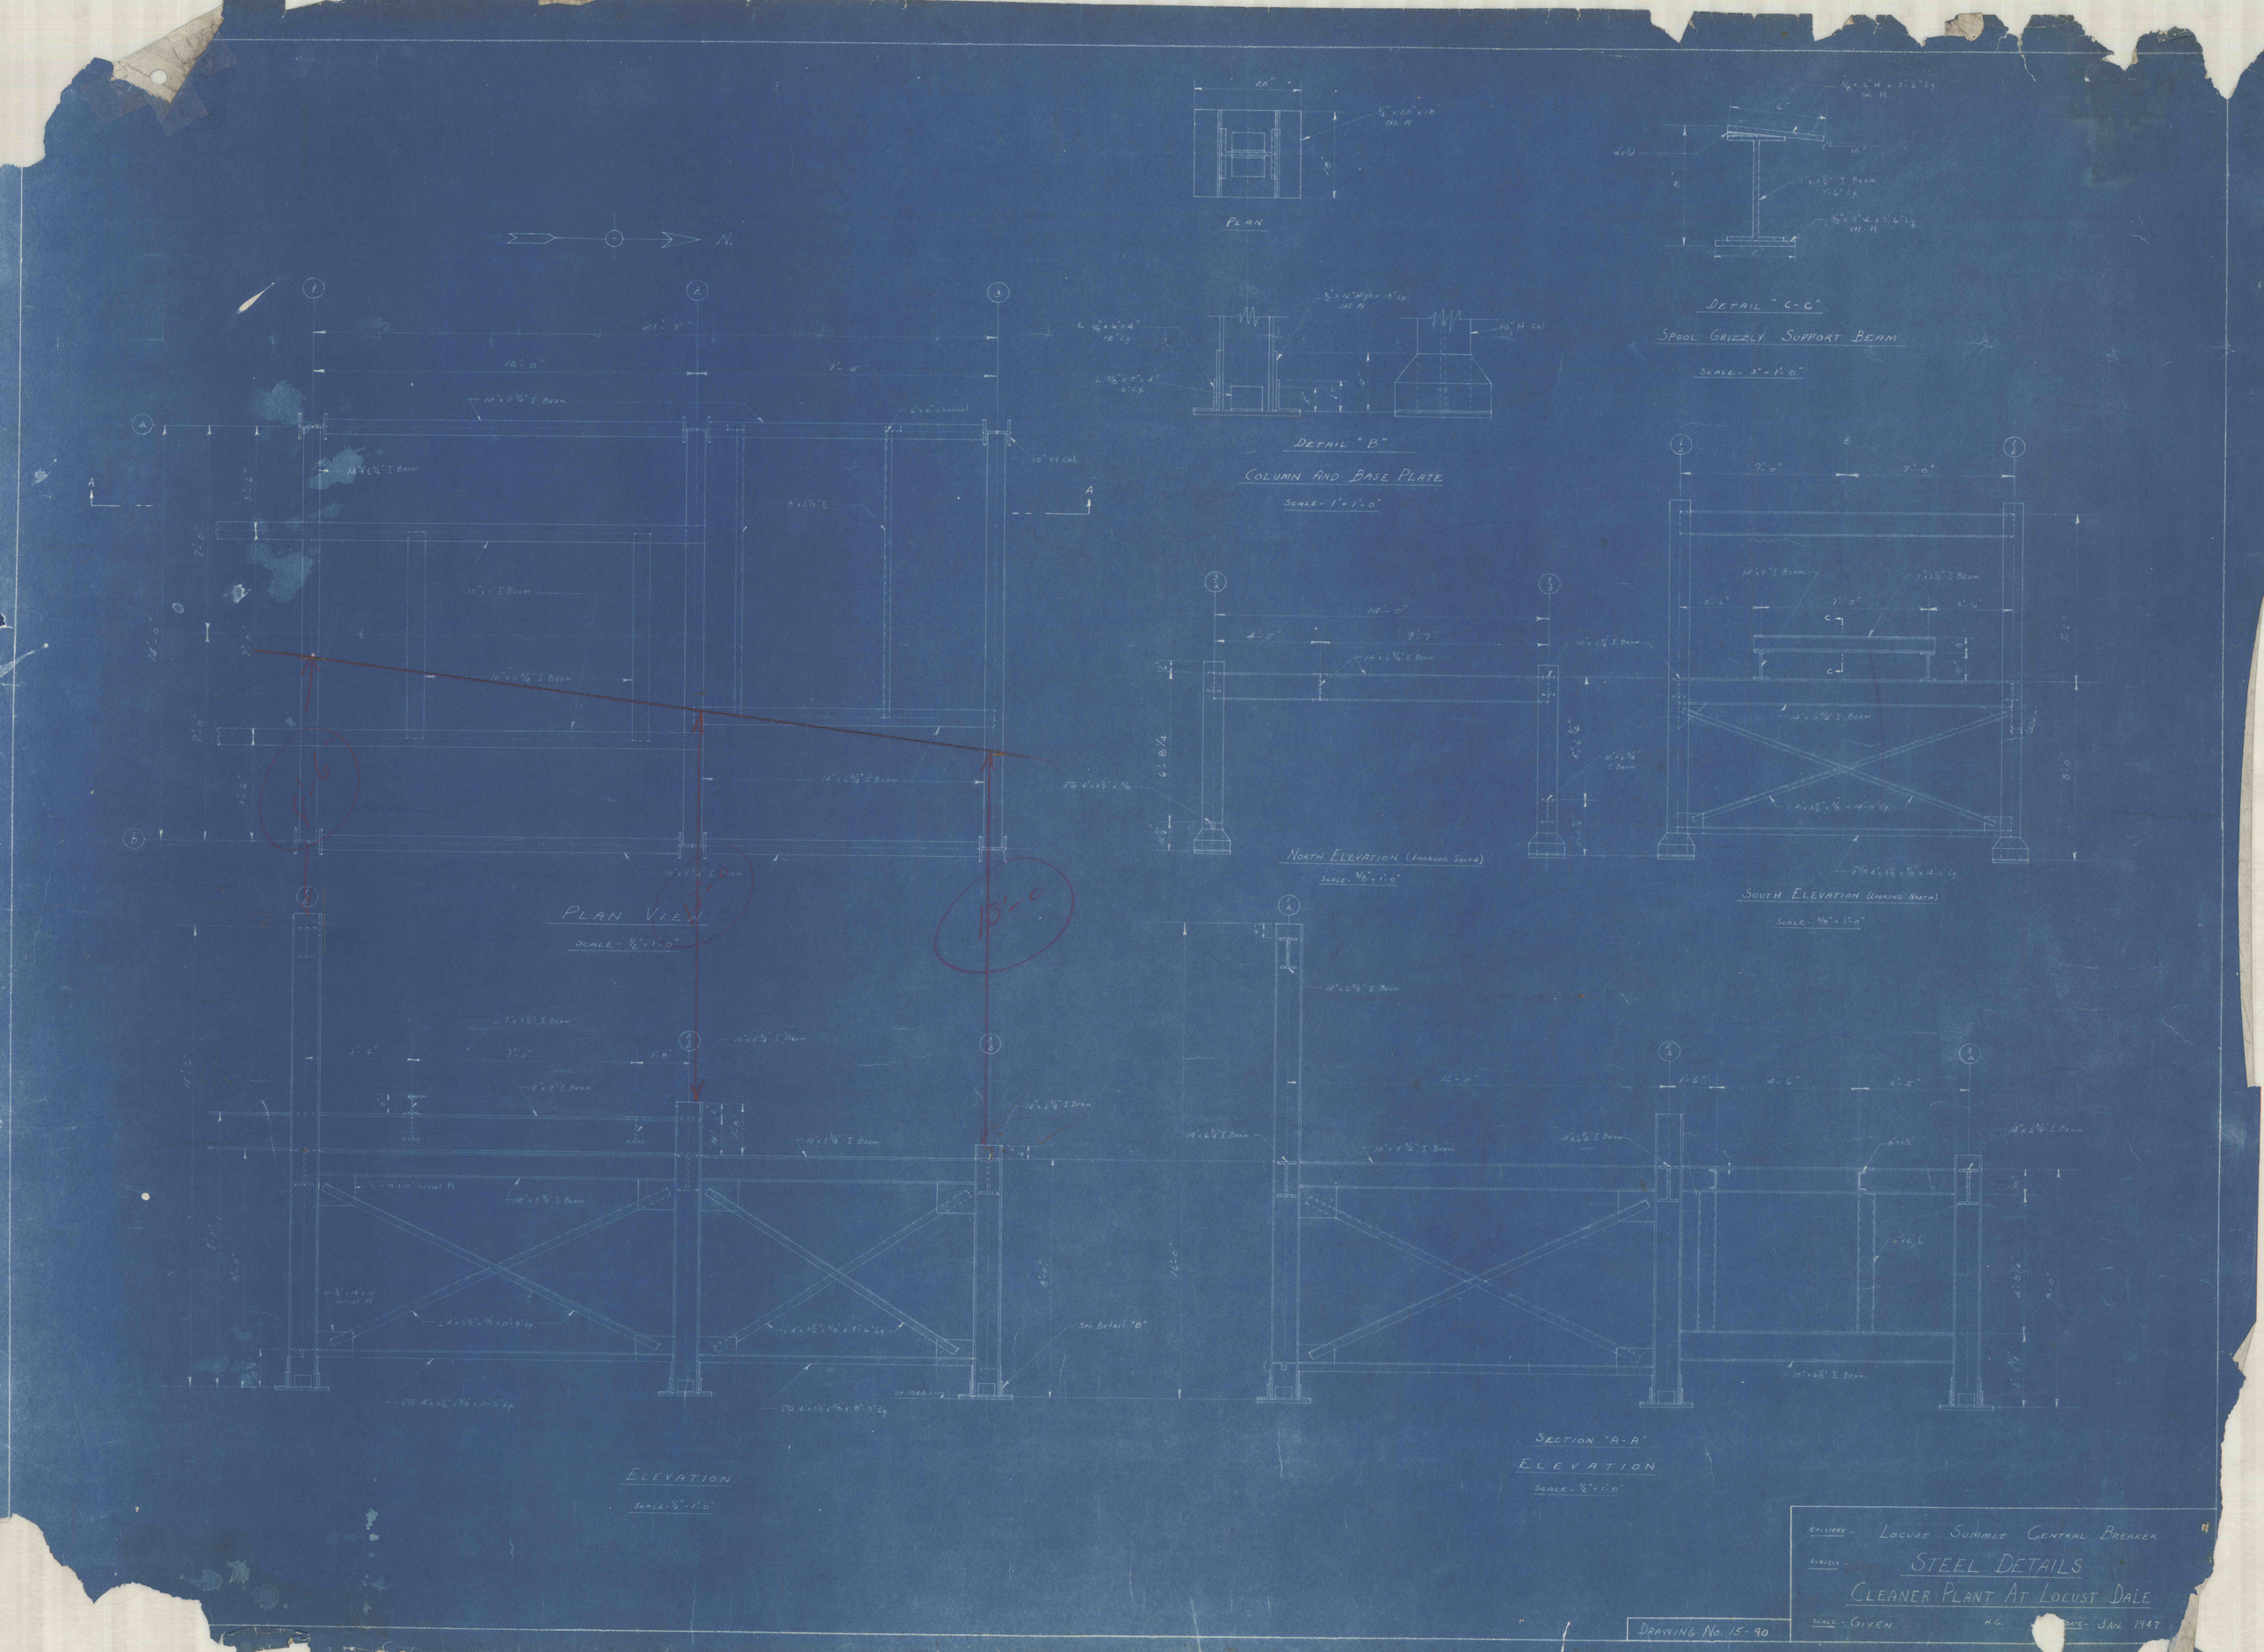
N.
PLAN VIEW
SCALE - 1/2" = 1'-0"
ELEVATION
SCALE - 1/2" = 1'-0"
PLAN
DETAIL "B"
COLUMN AND BASE PLATE
SCALE - 1" = 1'-0"
DETAIL "C-C"
SPOOL GRIZZLY SUPPORT BEAM
SCALE - 3" = 1'-0"
NORTH ELEVATION (LOOKING SOUTH)
SCALE - 1/8" = 1'-0"
SOUTH ELEVATION (LOOKING NORTH)
SCALE - 1/8" = 1'-0"
SECTION "A-A"
ELEVATION
SCALE - 1/2" = 1'-0"
15'-0"
See Detail "B"
COLLIERY - LOCUST SUMMIT CENTRAL BREAKER
SUBJECT - STEEL DETAILS
CLEANER PLANT AT LOCUST DALE
SCALE - GIVEN
H.G.
DATE - JAN. 1947
DRAWING No. 15-90