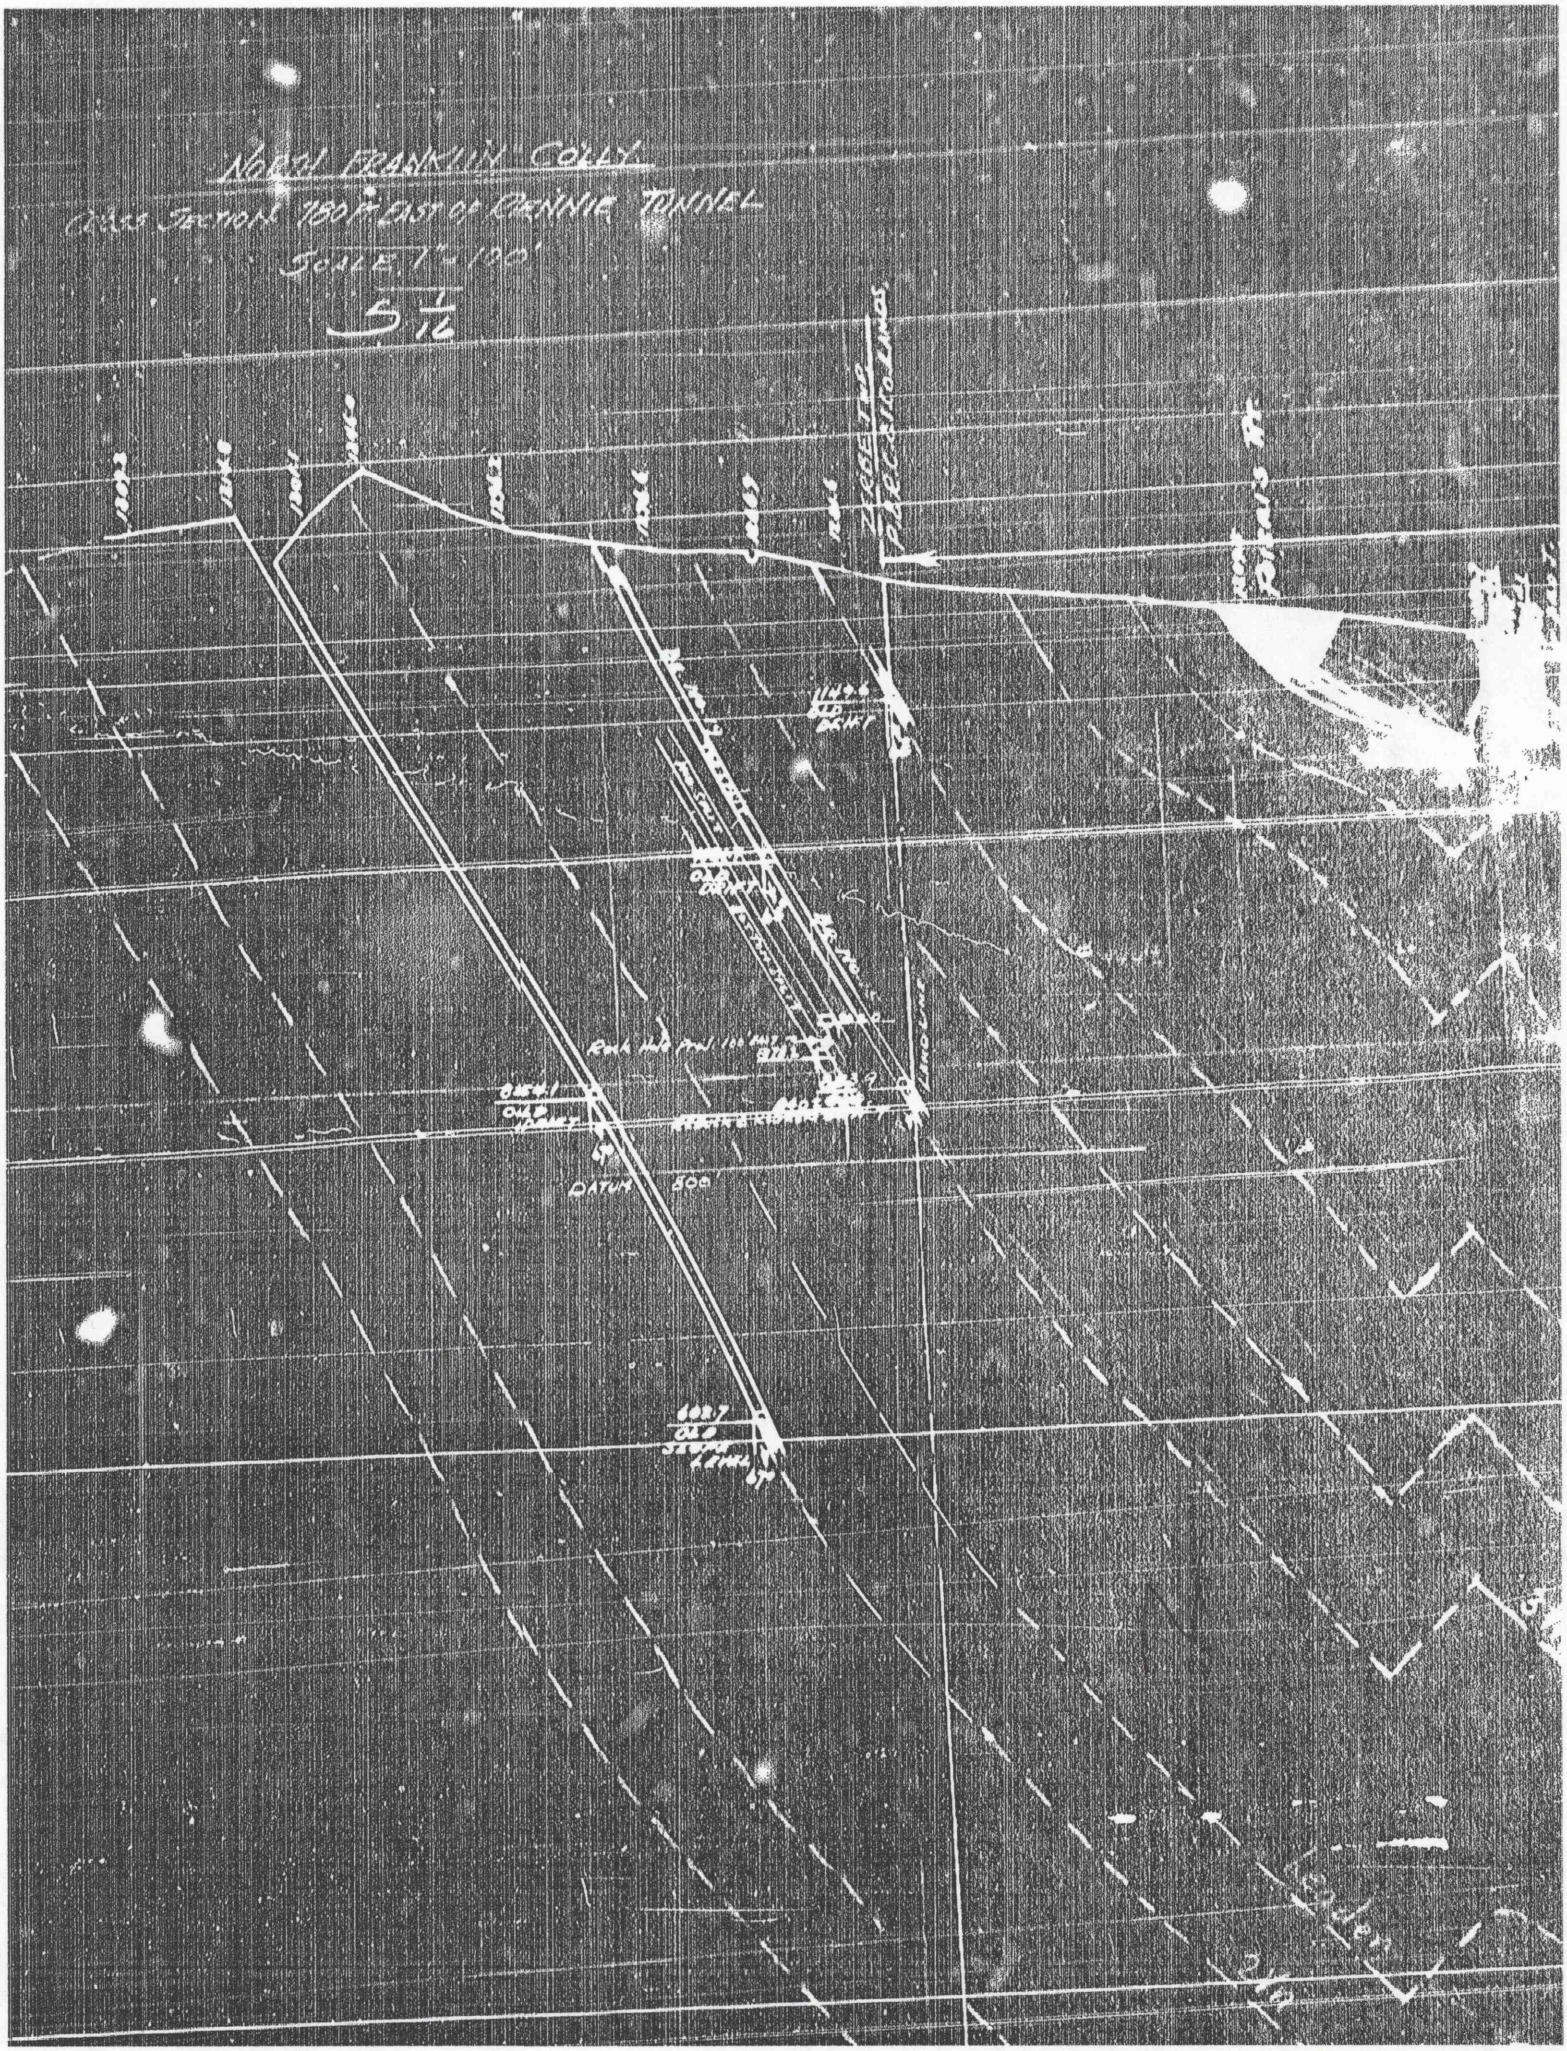
NORTH FRANKLIN COLLY
CROSS SECTION 750 FT EAST OF DENNIS TUNNEL
SCALE 1" = 100'
S 16
DATUM 500'