
STANDARD PILLAR WORK PRACTICE:-

1.-ROOM PILLARS WORKED OPEN END (TO THE RIGHT IN BREAK THRU) ONLY)
2.-CHAIN PILLARS AND LAST ROOM STUMPS WORKED FROM STRAIGHT ENTRY (WORKING TO LEFT)
3.-TO KEEP THE WORK PROGRESSING ON SYSTEM IT IS NECESSARY TO START ROOMS ADVANCING AT PROPER TIME. (EXAMPLE:- WHEN BLOCK NUMBERED (3) IN 16 ROOM STARTS ON RETREAT NUMBER (9) ROOM SHOULD START ADVANCING.
4.-IN CASE OF A FAULT, STOP THAT ROOM (OR BLOCK) UNTIL OTHER ROOM OR BLOCKS ARE IN LINE.
5.-MAXIMUM WIDTH OF PLACES - ROOMS = 20 FT. - ENTRIES AND BREAKS = 14 FT.
6.-PLACES ARE DRIVEN ON SIGHTS TO INSURE UNIFORM PILLARS AND BETTER RECOVERY

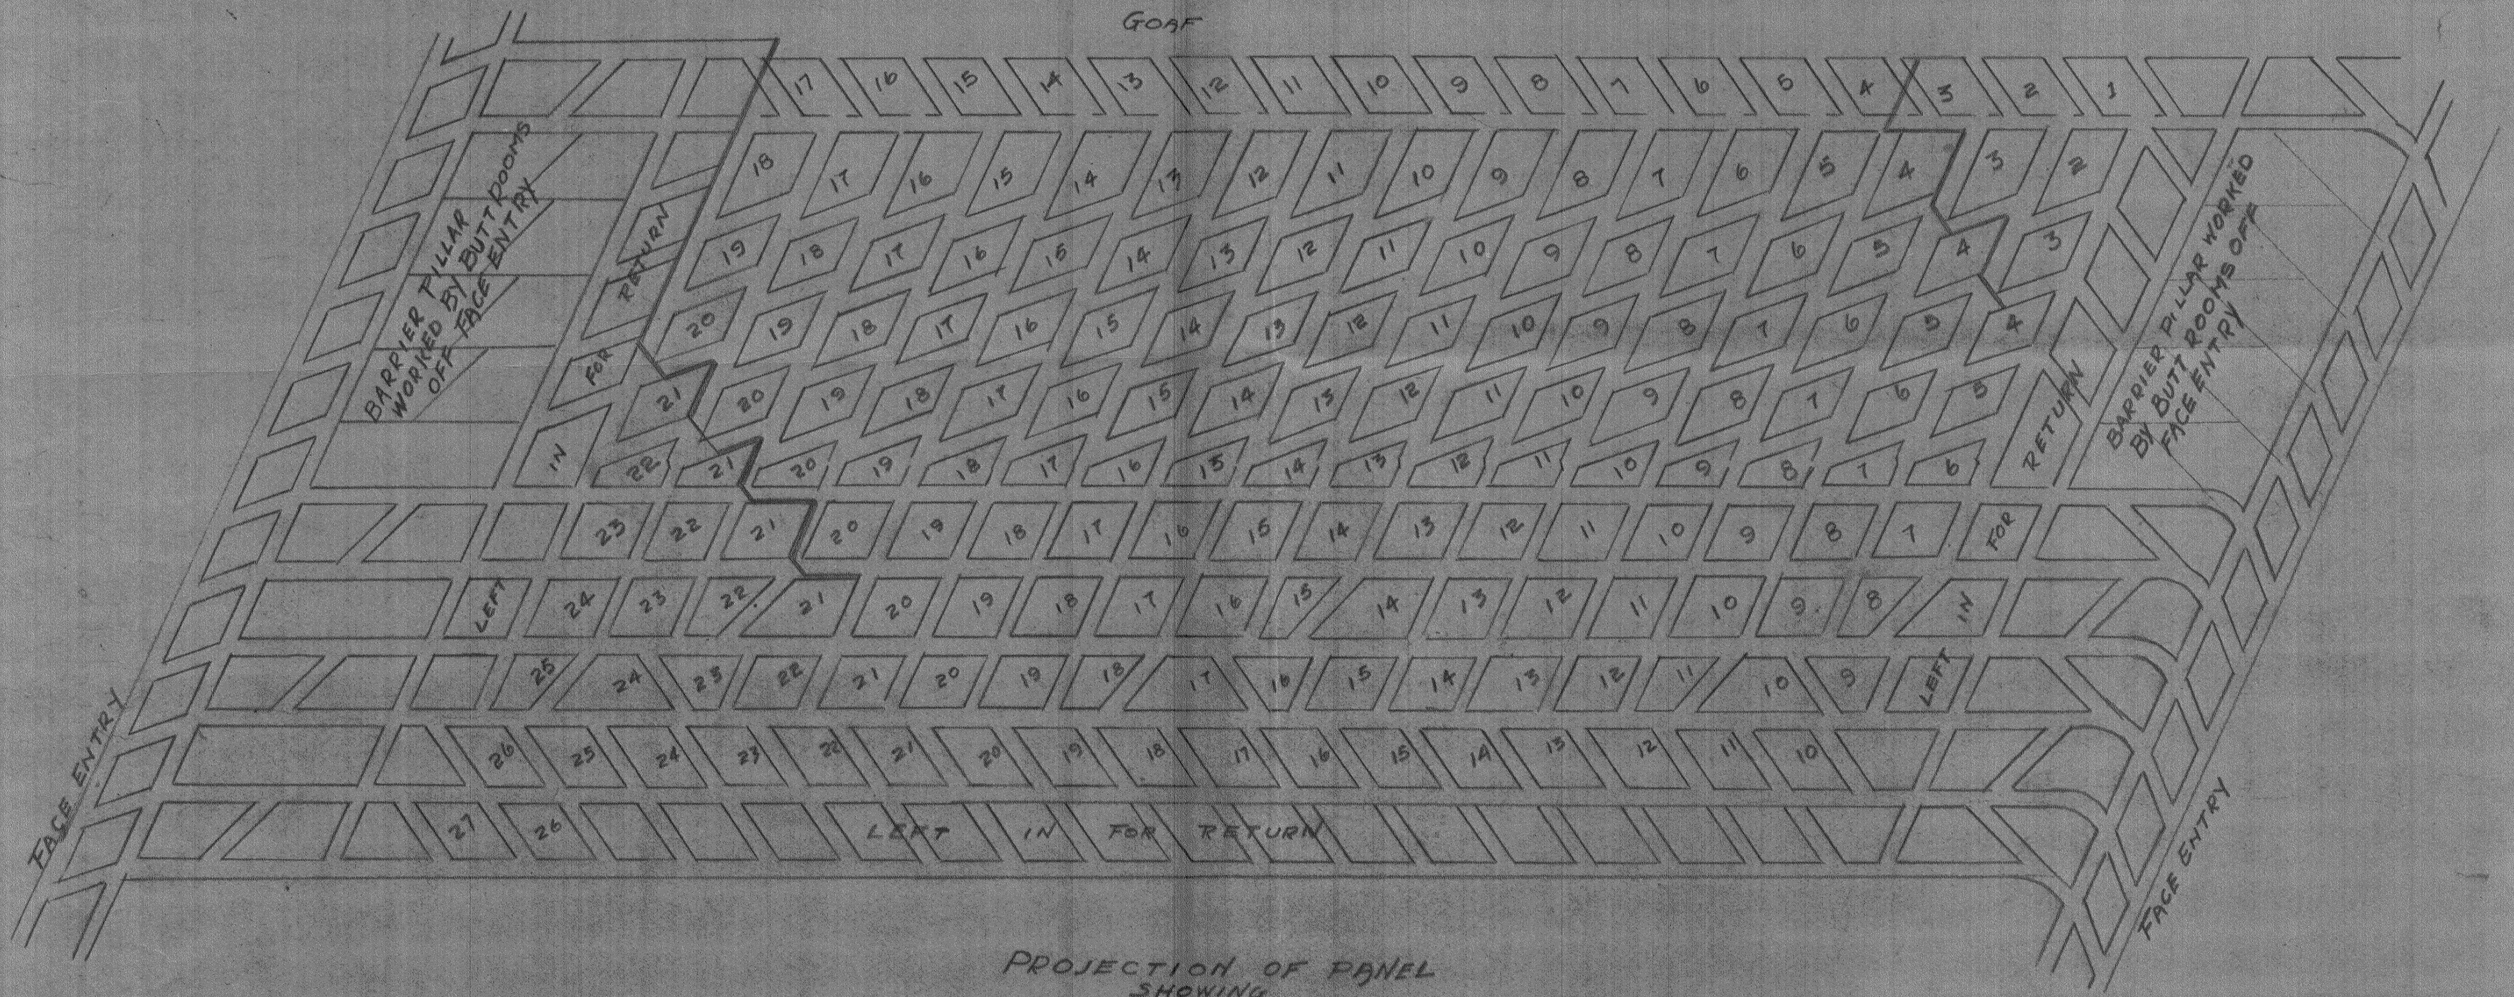

PROJECTION OF PANEL
SHOWING
STANDARD METHOD OF DEVELOPMENT
AND
EXTRACTION OF PILLARS
WILDWOOD MINE B.C.C.CO.
JULY-1937 SCALE 1"=100 FT. TRACED BY:- J.F.C.-