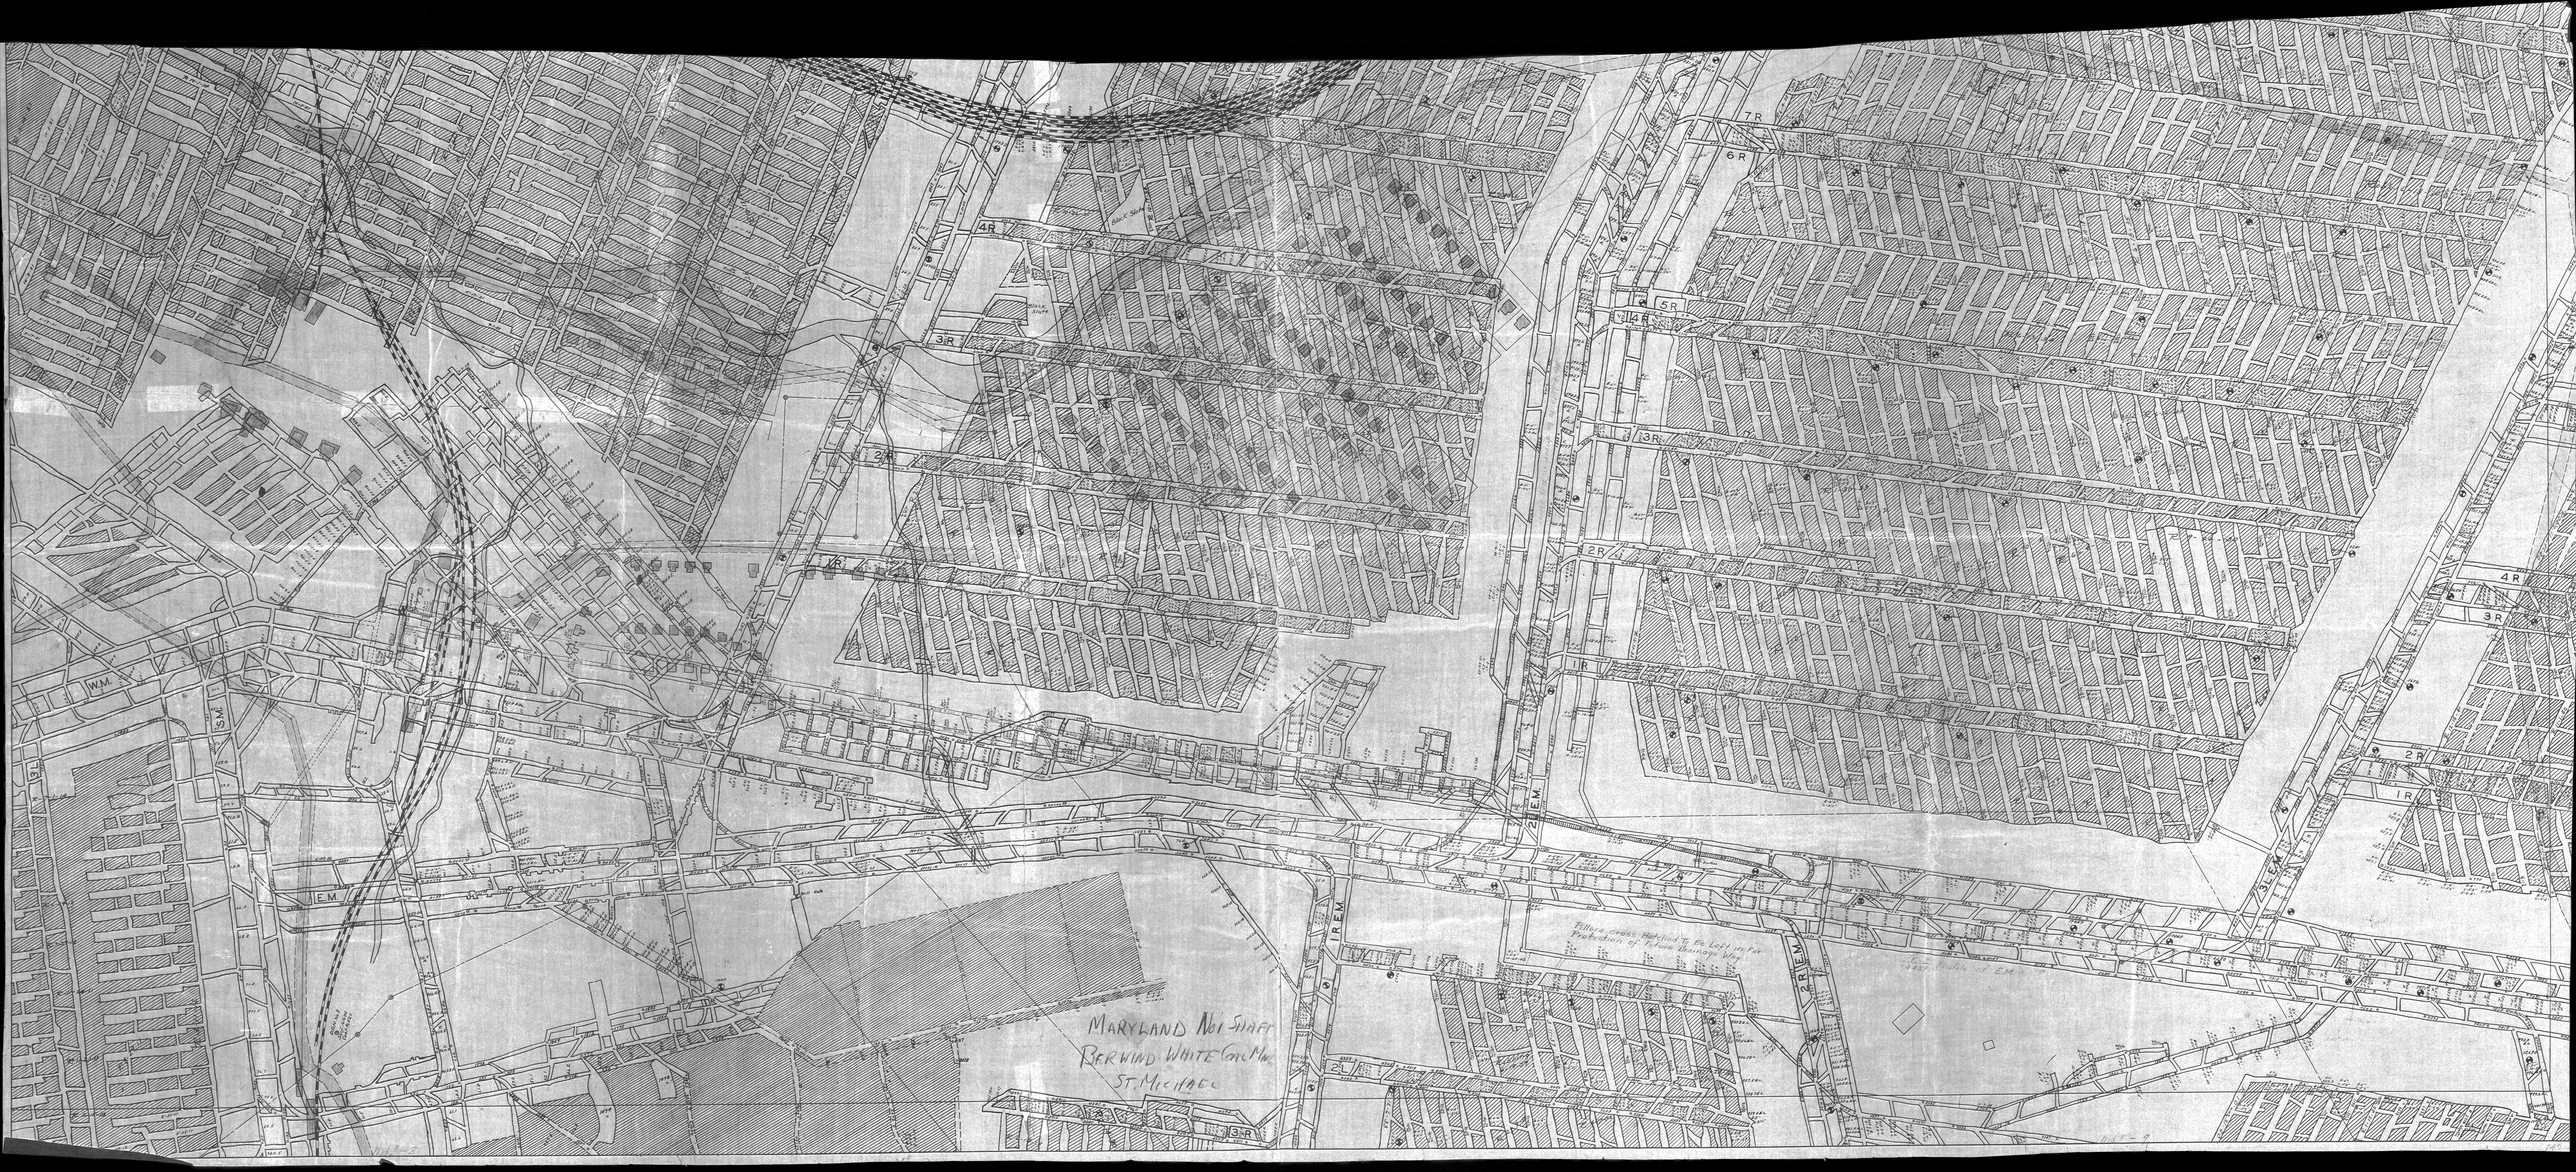
MARYLAND NO1 SHAFT
BERWIND WHITE COAL MN.
ST. MICHAEL
Pillars cross Hatched To Be Left in For Protection of Future Drainage Way
W.M.
S.M.
E.M.
1 R E.M.
2 R E.M.
2 L E.M.
3 L E.M.
1R
2R
3R
4R
5R
6R
7R