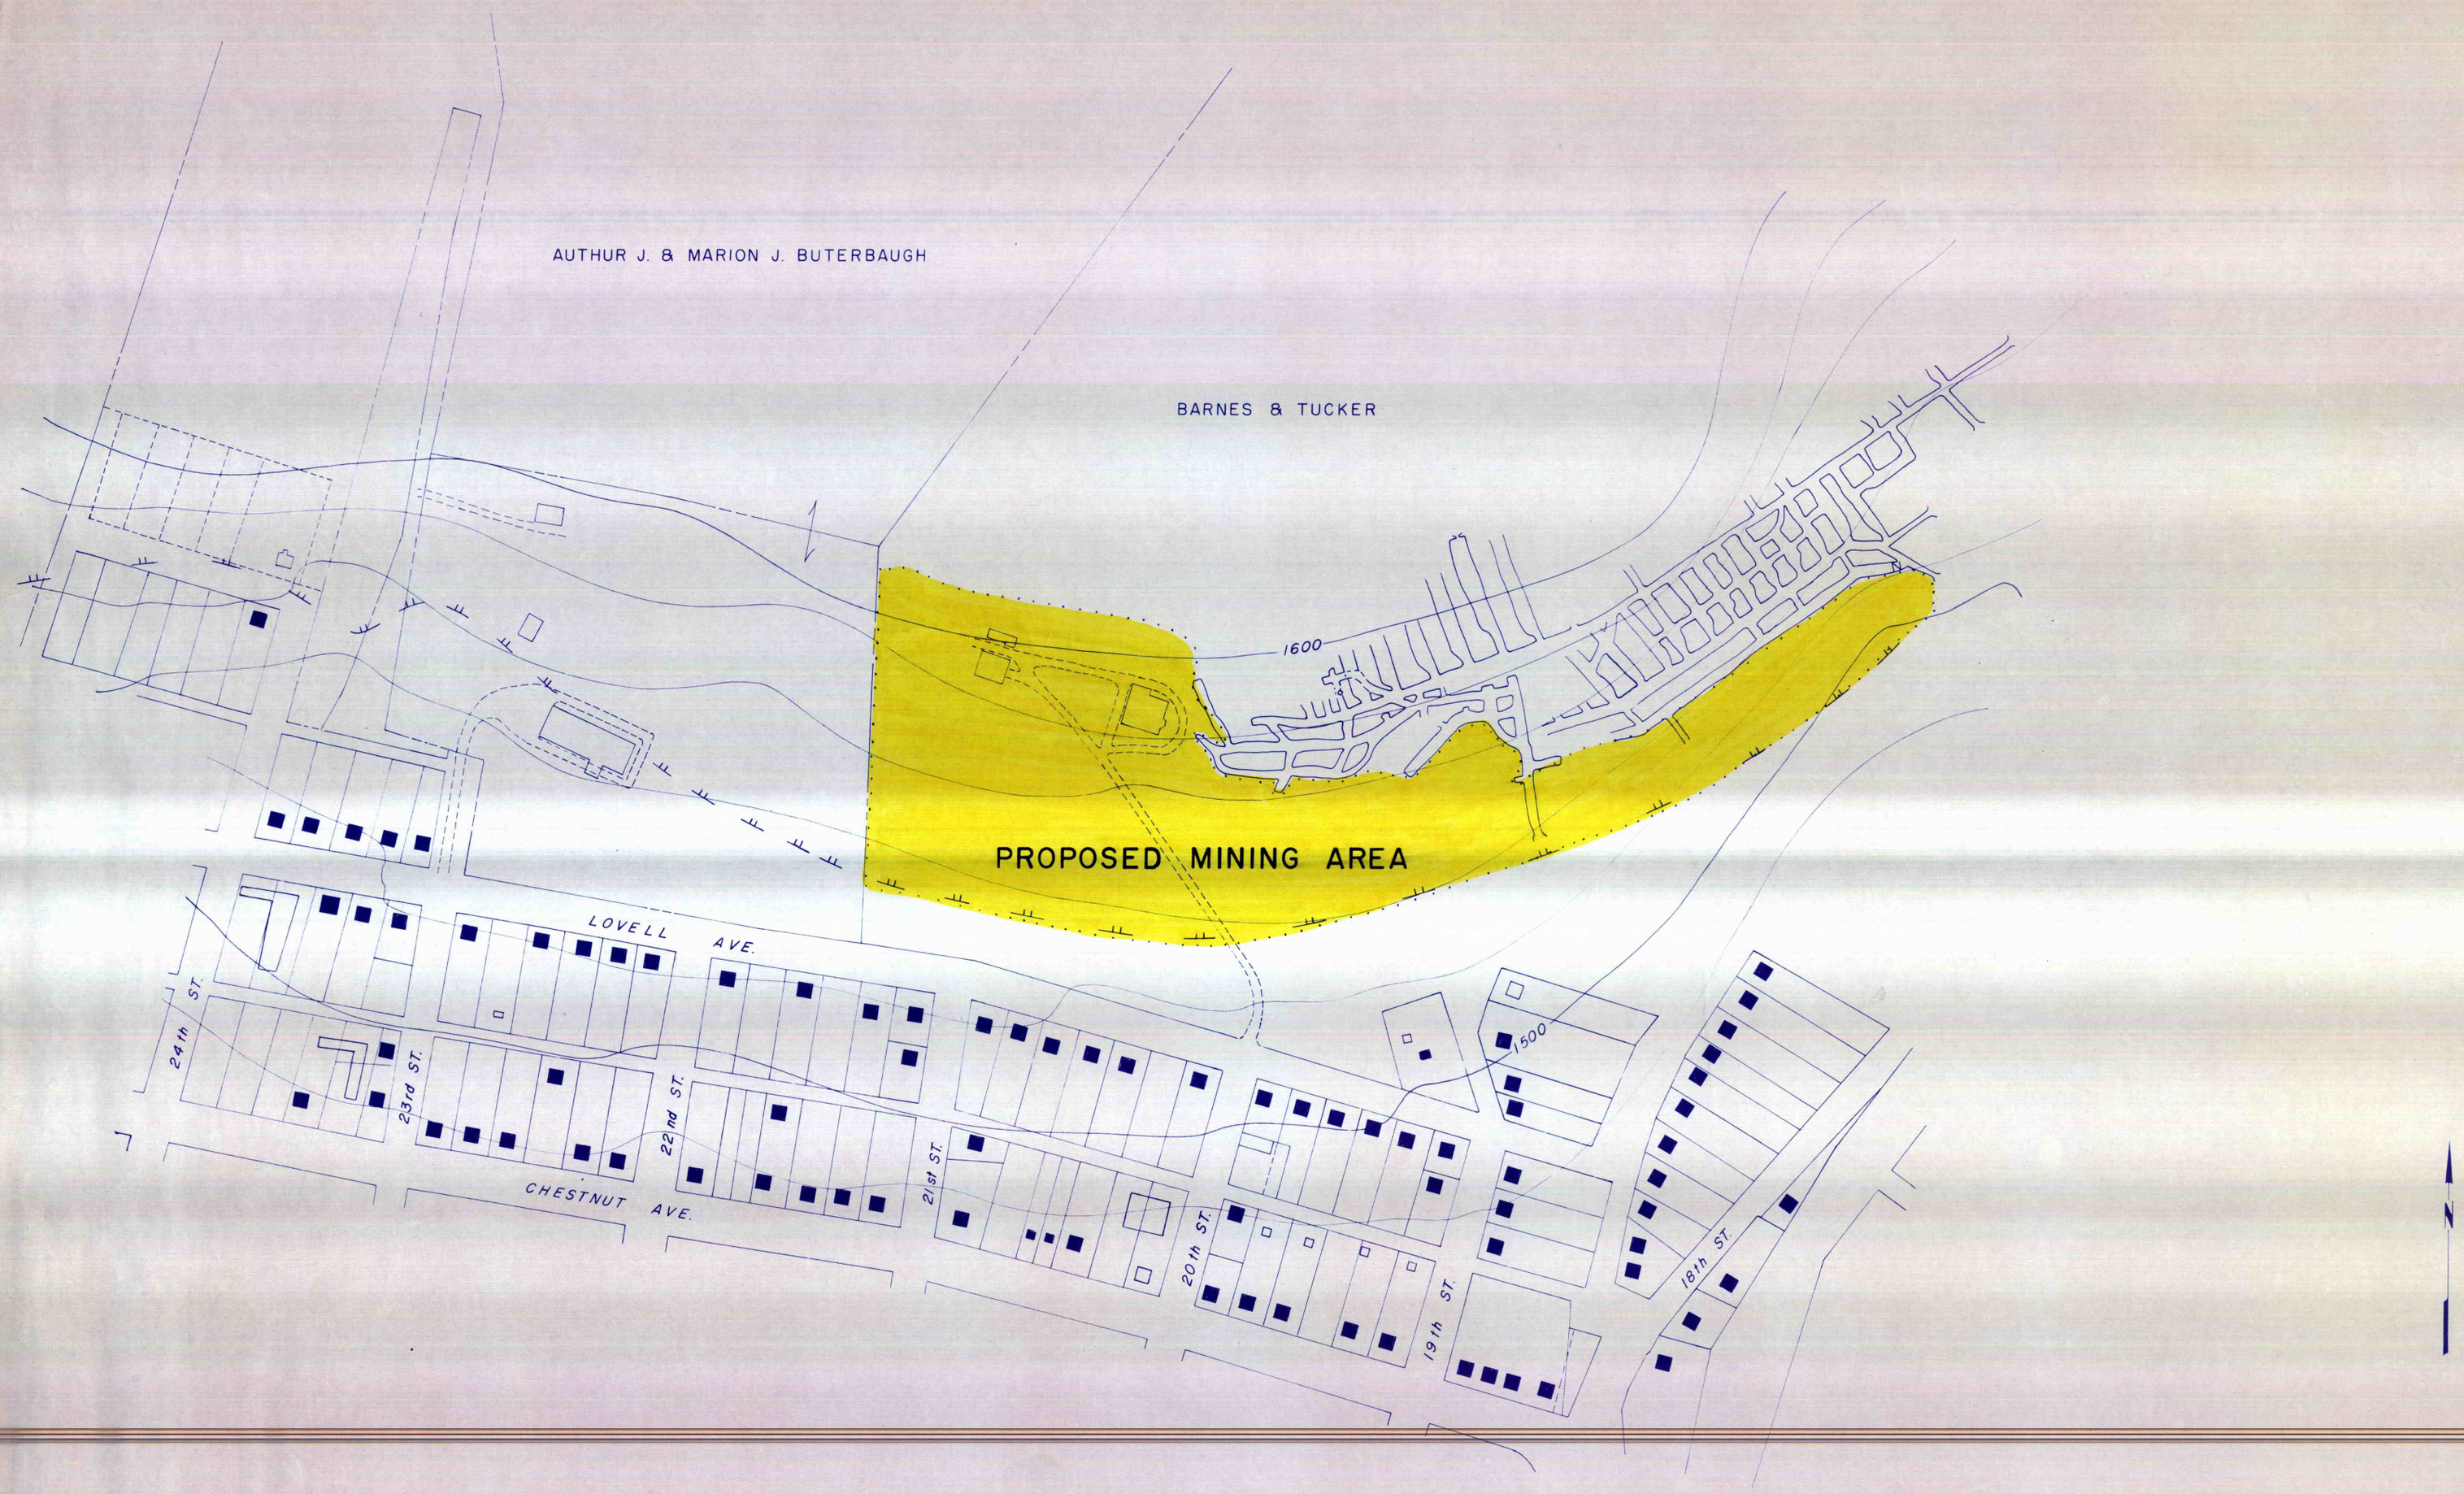

VAPCO ENGINEERING
PUNXSUTAWNEY, PENNSYLVANIA

REVISIONS	BY

DRAWN BY
CHECKED BY
DATE
SCALE 1" = 100'
FILE NO.

SEAL

APPROVED
DATE
APPROVED
DATE
APPROVED
DATE
ENGINEER
H.S. NO.

L & J ENERGY, INC.
PROPOSED MINING PLAN
BARNES & TUCKER PROPERTY

DEEP MINE SAFETY 100