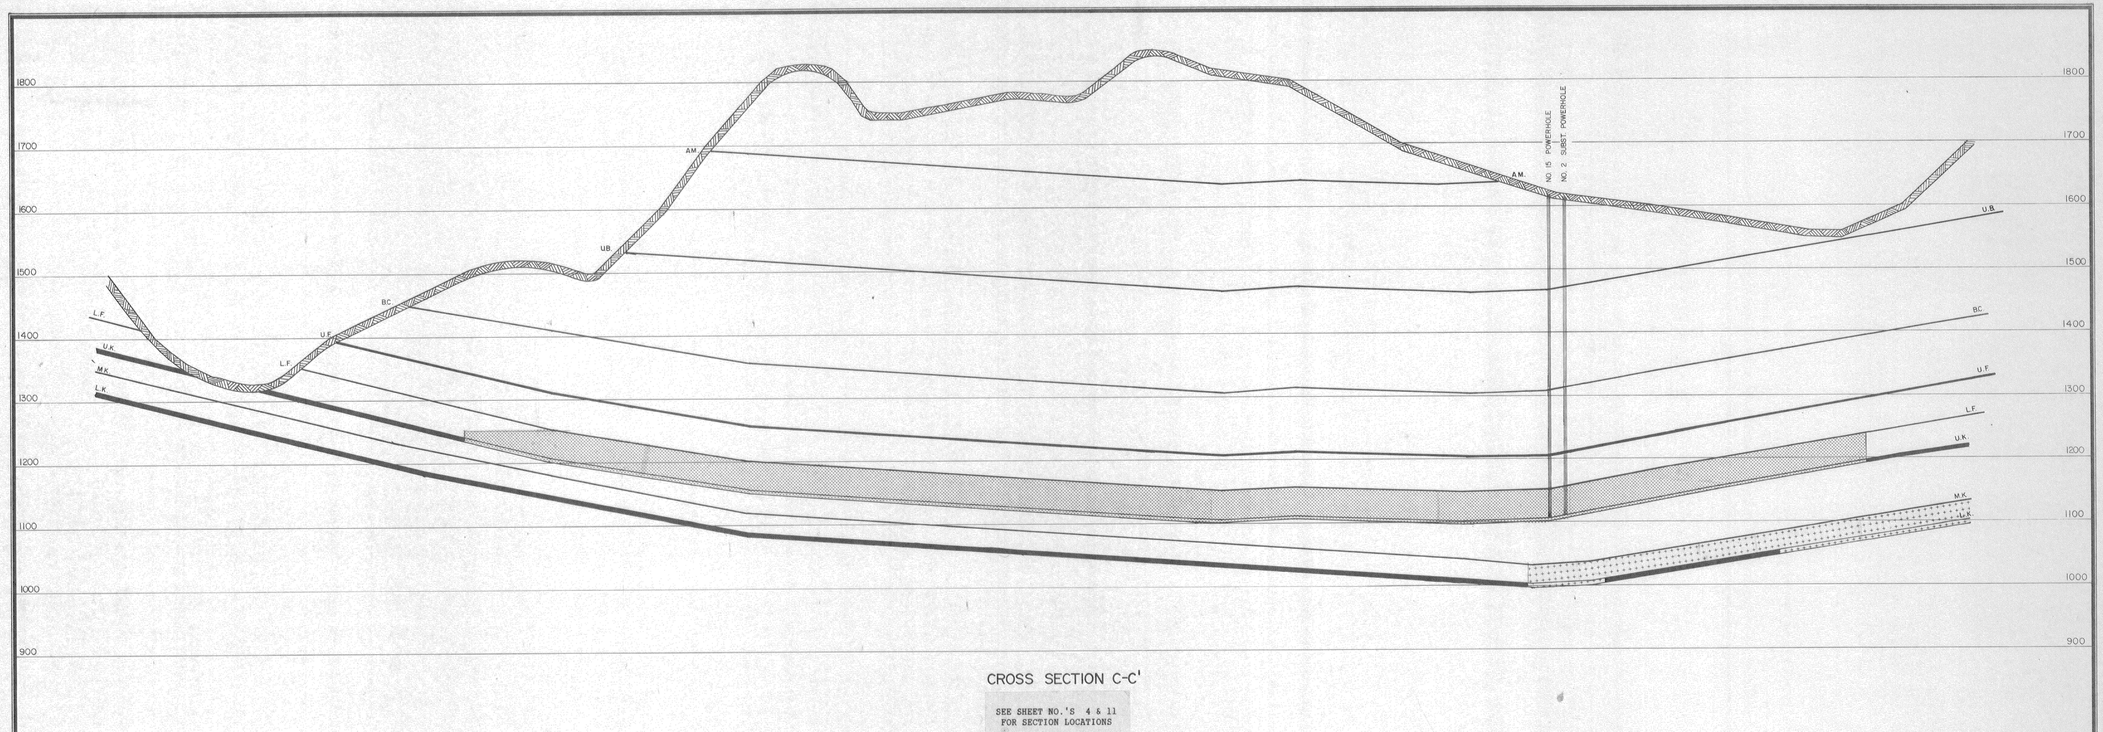

CROSS SECTION C-C'

SEE SHEET NO.'S 4 & 11
FOR SECTION LOCATIONS

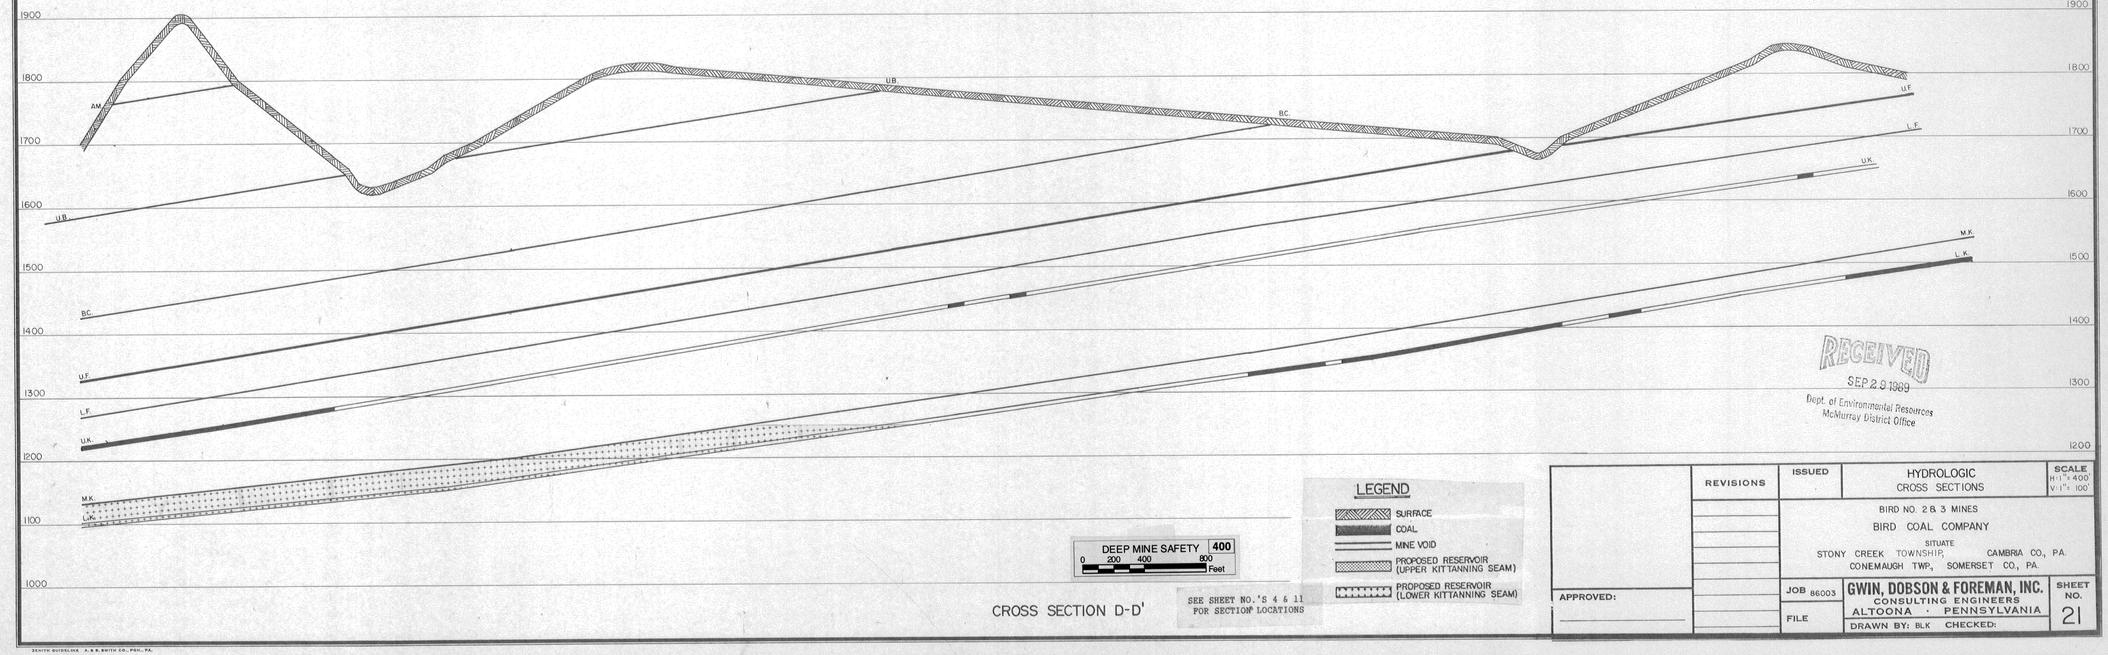

CROSS SECTION D-D'

SEE SHEET NO.'S 4 & 11
FOR SECTION LOCATIONS

DEEP MINE SAFETY 400
0 200 400 800 Feet

LEGEND
- SURFACE
- COAL
- MINE VOID
- PROPOSED RESERVOIR (UPPER KITTANNING SEAM)
- PROPOSED RESERVOIR (LOWER KITTANNING SEAM)

RECEIVED
SEP 23 1989
Dept. of Environmental Resources
McMurray District Office

APPROVED:

REVISIONS	ISSUED	HYDROLOGIC CROSS SECTIONS	SCALE H:1"=400' V:1"=100'

BIRD NO. 2 & 3 MINES
BIRD COAL COMPANY
SITUATE
STONY CREEK TOWNSHIP, CAMBRIA CO., PA.
CONEMAUGH TWP., SOMERSET CO., PA.

JOB 86003 | FILE

GWIN, DOBSON & FOREMAN, INC.
CONSULTING ENGINEERS
ALTOONA · PENNSYLVANIA

DRAWN BY: BLK CHECKED:

SHEET NO. 21

ZENITH GUIDELINE A.B.B. SMITH CO., PGH., PA.