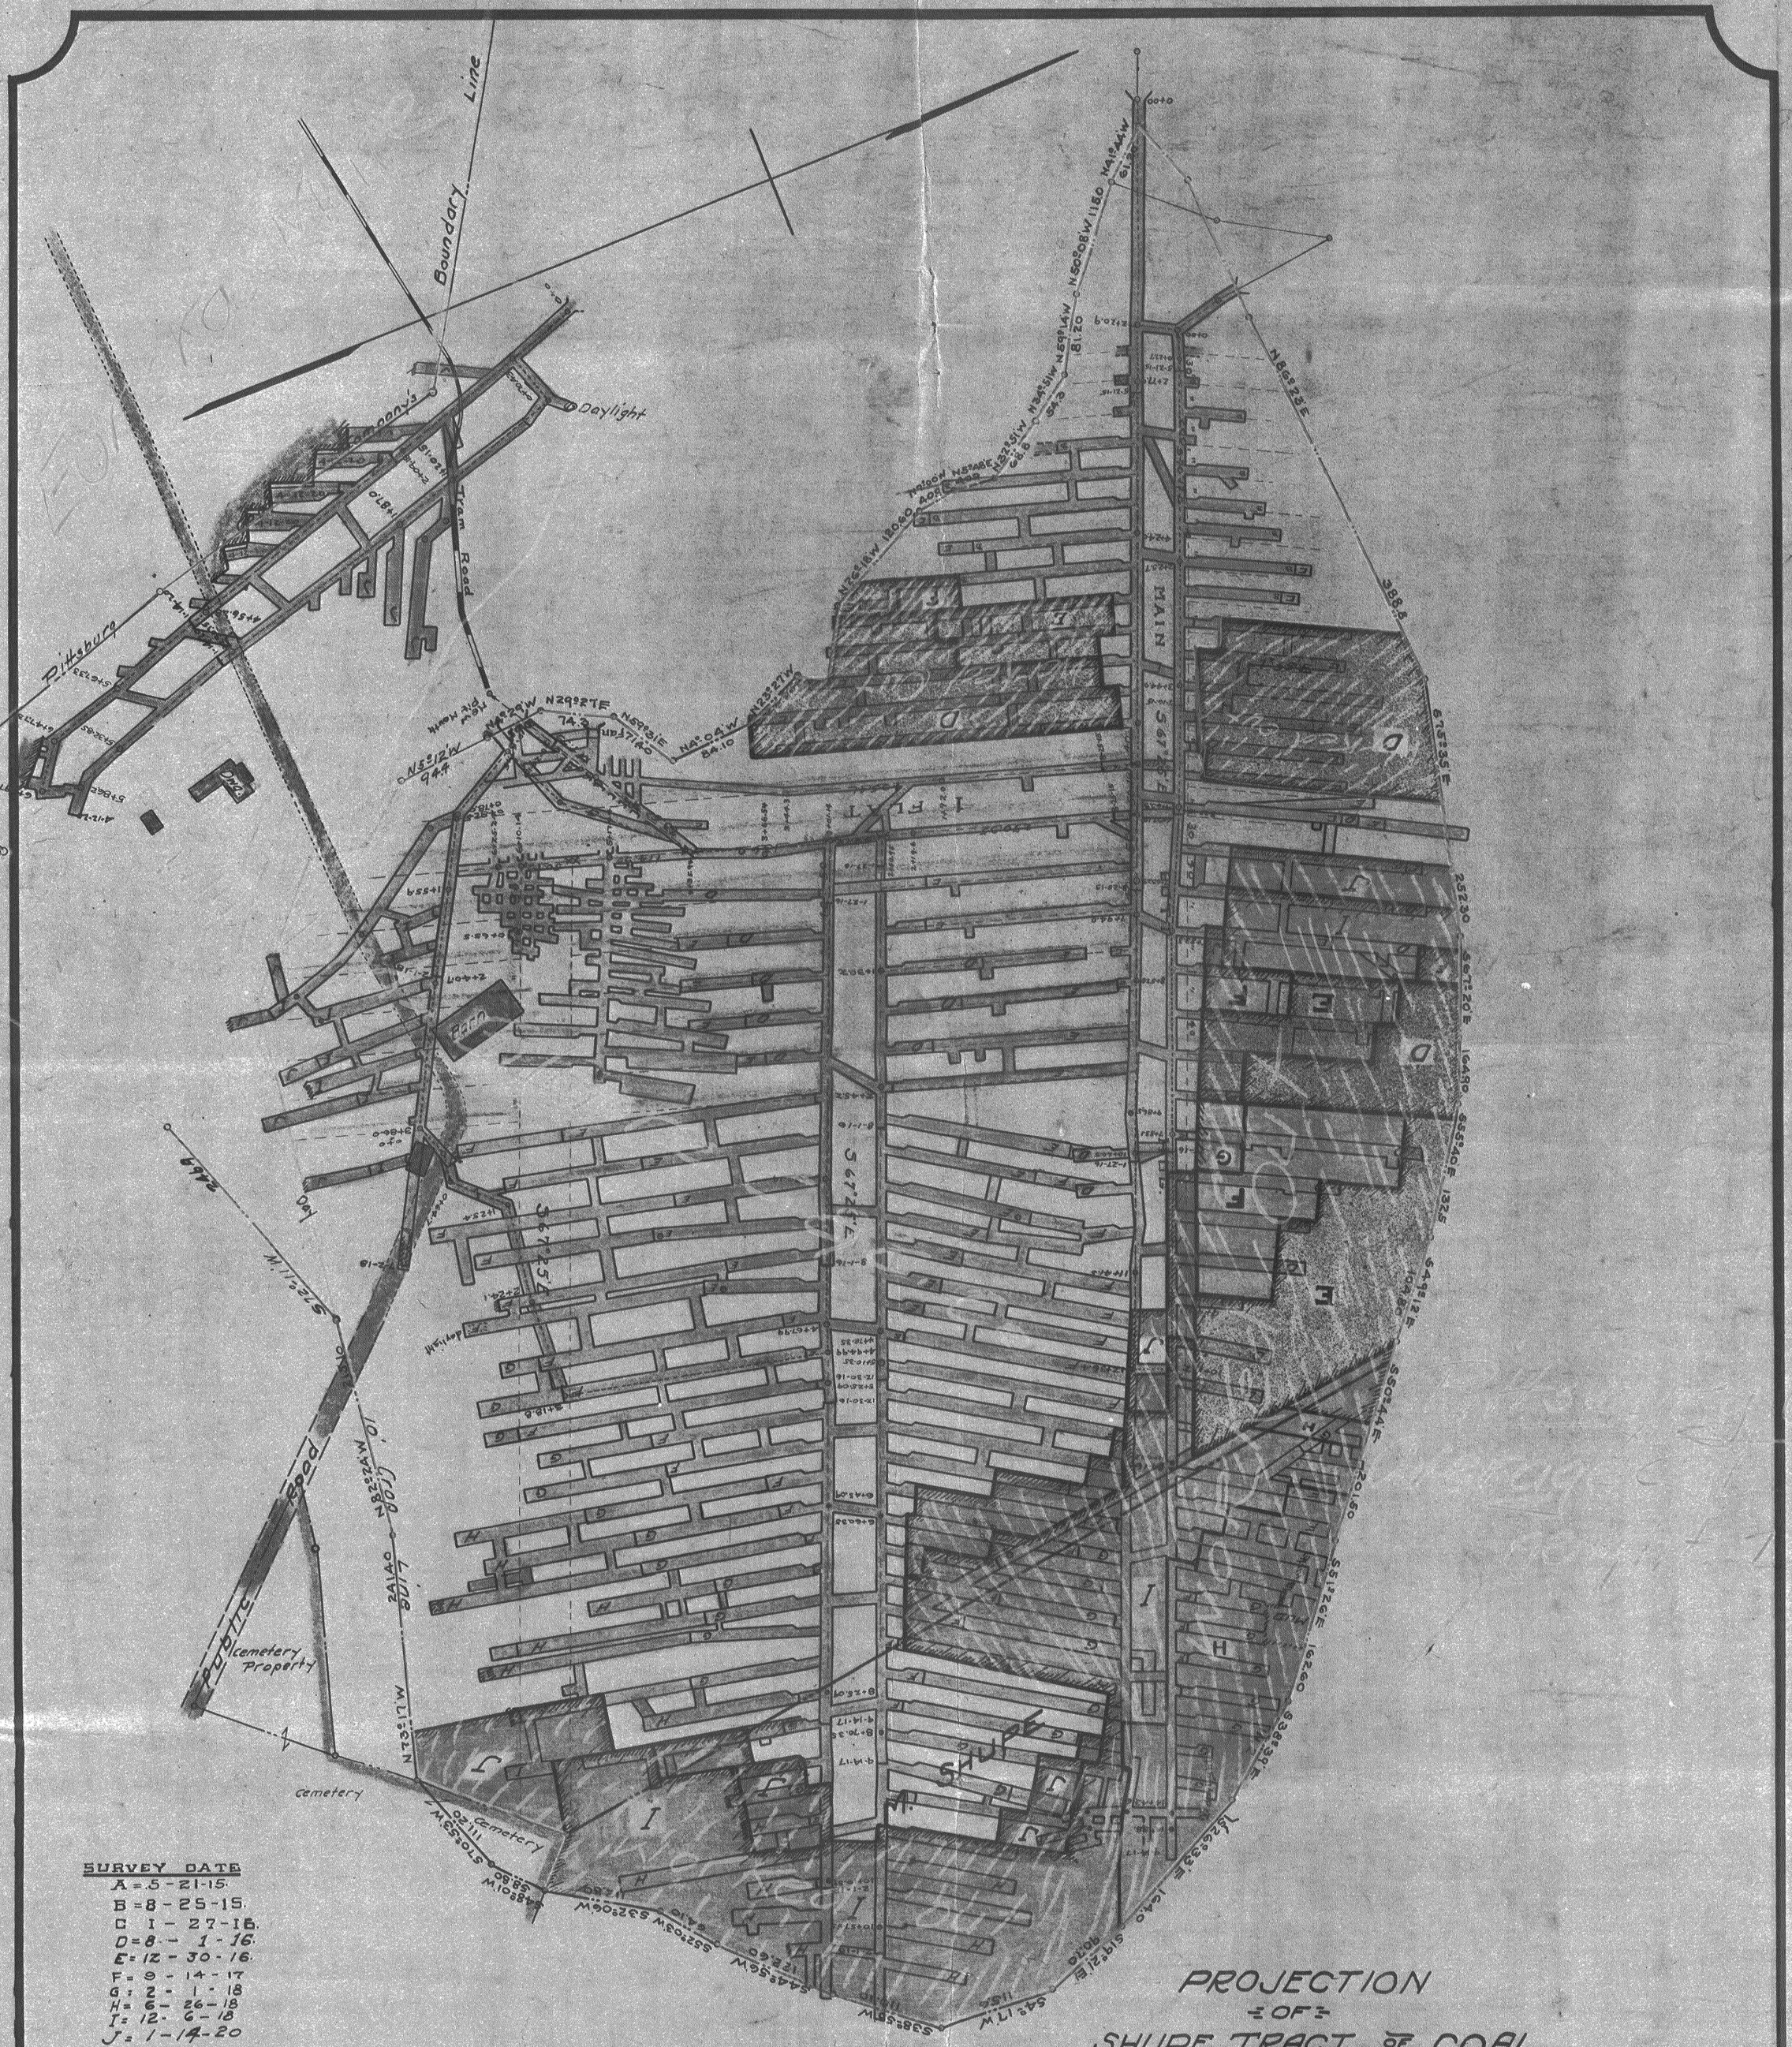


PROJECTION
OF
SHUPE TRACT OF COAL
WINELAND-GILMORE COAL-COKE CO.

SMITHTON, WESTMORELAND CO. PA.

Scale 1"=100'

HOMER L. BURCHINAL ENGR.

Uniontown, Penna.

1-5-937

#934 3-15-99 C.C.