REINFORCED CONCRETE BEAM SCHEDULE

MARK	SIZE	SPAN	LENGTH	REINF	STIRRUPS EACH END	BEARING ELEV	TOP ELEV
B1-B (A) B1-B (B)	20"x24"	10'-4"	SPAN +3'-8"	4 #6 2 BENT @ 24"	3/8"ϕ U 10@3", 2@12"	92.54	94.54
B2-B	20"x24"	20'-0"	SPAN +3'-8"	4 #7 2 BENT @ 48"	3/8"ϕ U 1@8", 2@16"	92.54	94.54
B3-B	24"x16"	11'-4"	SPAN +1'-0"	(10 #8 SQ 5 BENT @ 27" +2 #8 ST. TOP BARS 48"	(1/2" ϕ U 10@1½", 7@3" 4@6" TO 30"	93.87	95.20

CONCRETE COLUMN SCHEDULE

MARK	SIZE	VERT REINF	LATERAL TIES	BASE ELEV	TOP ELEV	
C1-B (A) C1-B (B)	24"x24"	6 #7	3/8"ϕ □ @ 12" SPACING	80.53 77.20	94.54	VERT. ANCHOR SLOTS EACH FACE
C2-B	24"x24"	4 #7	3/8"ϕ □ @ 12" SPACING	80.53	94.54	VERT. ANCHOR SLOTS
C3-B (A) C3-B (B)	20"x24"	4 #7	3/8"ϕ □ @ 12" SPACING	74.20	88.20	VERT. ANCHOR SLOTS
C4-B (A) C4-B (B)	20"x20"	4 #7	3/8"ϕ □ @ 12" SPACING	74.20	88.20	VERT. ANCHOR SLOTS
C5-B	10"x24"	8 #7	3/8"ϕ □ @ 12" SPACING	74.20	93.87	VERT ANCHOR SLOTS

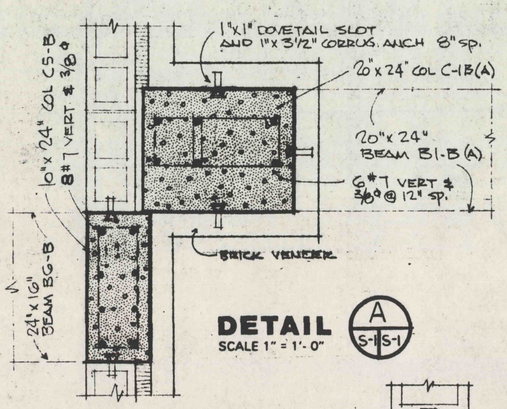

DETAIL (A / S-1 / S-1) SCALE 1" = 1'-0"

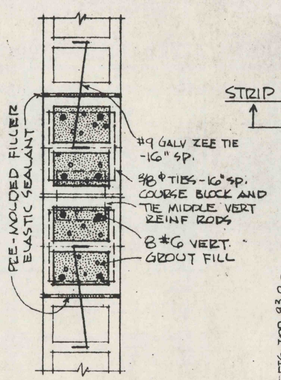

DETAIL (C / S-1 / S-1) SCALE 1" = 1'-0"

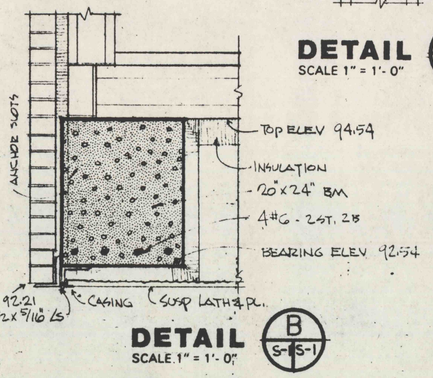

DETAIL (B / S-1 / S-1) SCALE 1" = 1'-0"

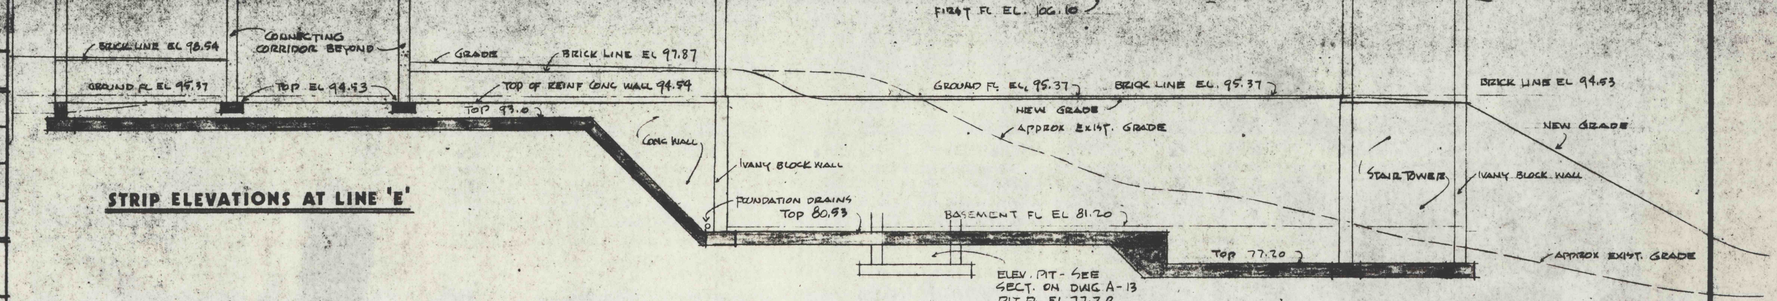

STRIP ELEVATIONS AT LINE 'E'

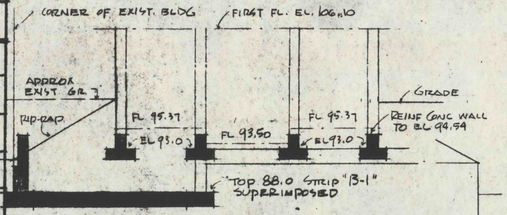

STRIP ELEVATIONS AT LINE 'B&B-1'

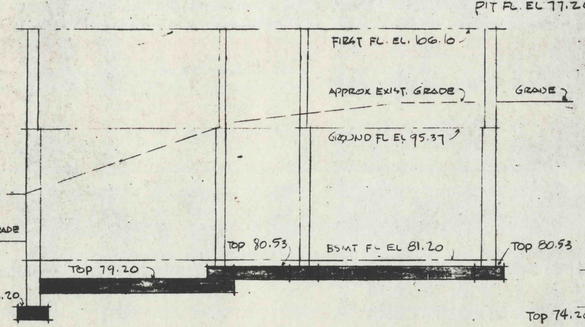

STRIP ELEVATIONS AT LINE 'C'

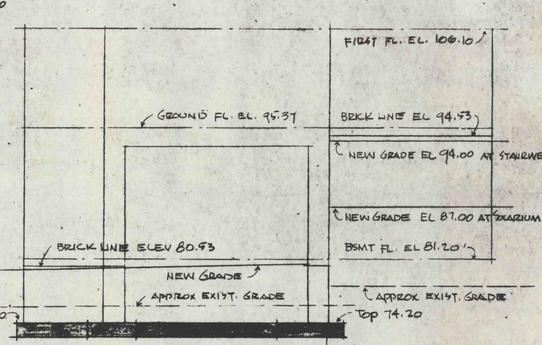

STRIP ELEVATIONS AT LINE 'D'

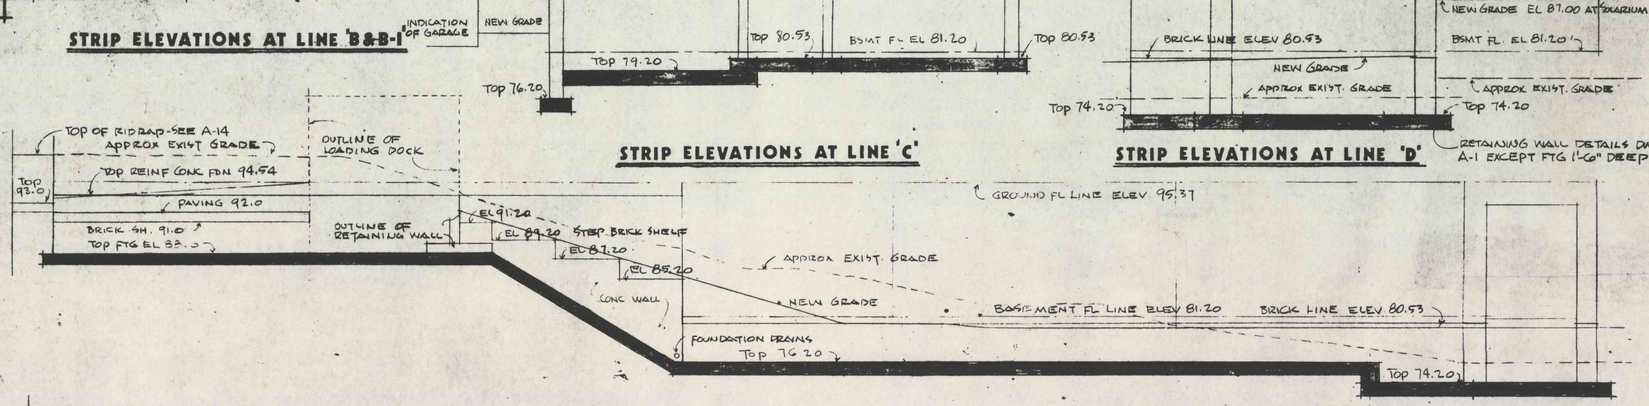

STRIP ELEVATIONS AT LINE "A"

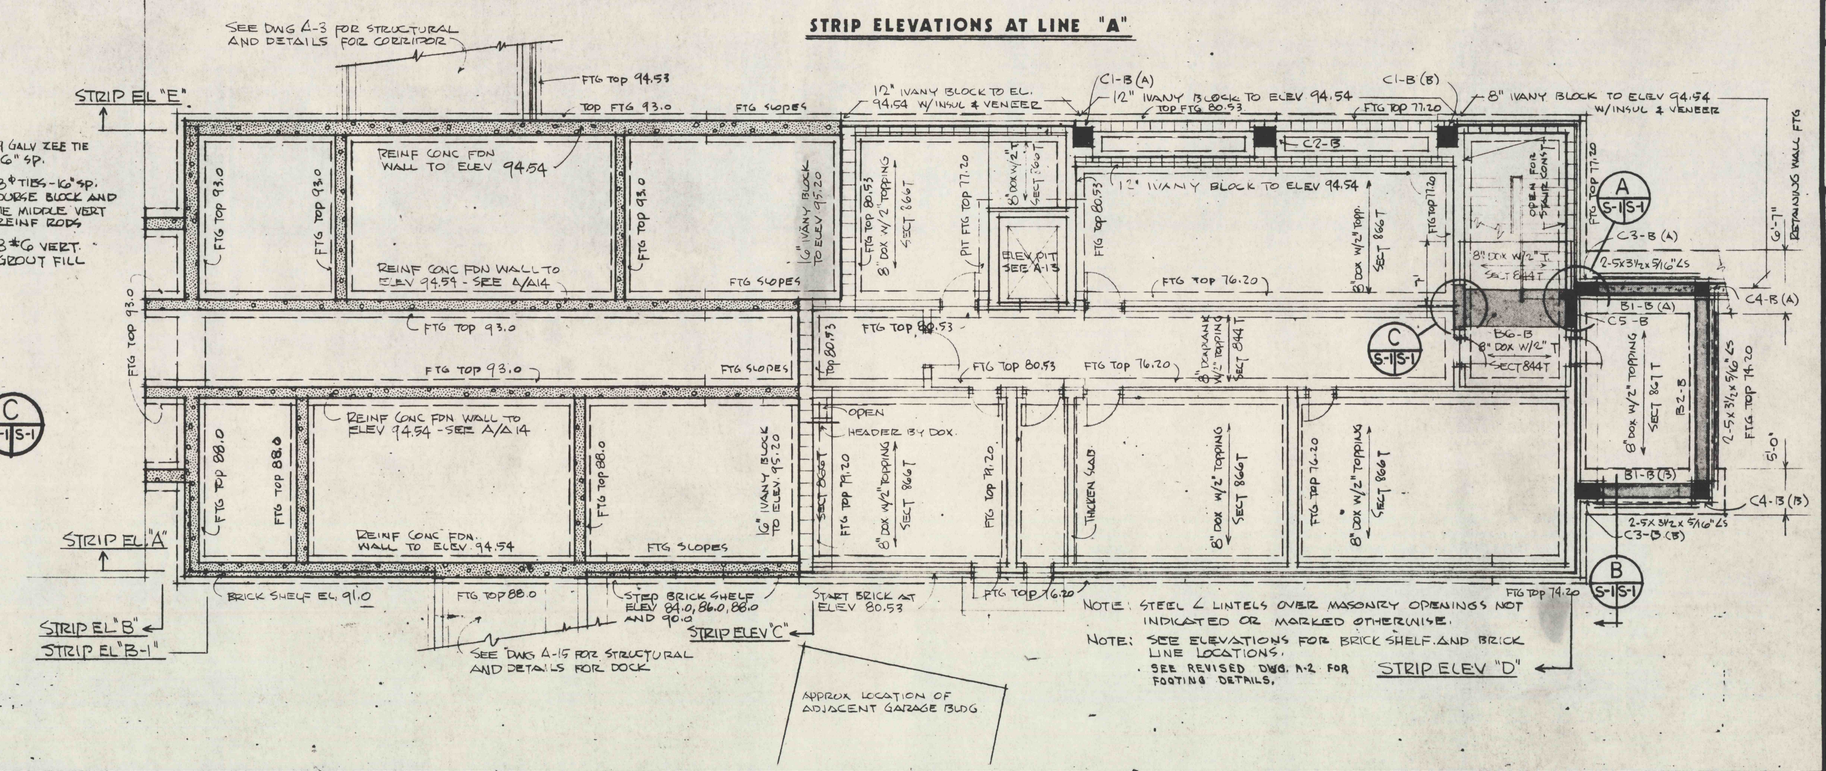

REGISTERED ARCHITECT PENNSYLVANIA JOSEPH H. YOUNG No. 2063

JOSEPH H. YOUNG
ARCHITECT
PAUL ALAMAR P.E.
345 JEFFERSON AVE.
SCRANTON, PA. 18510

FOUNDATIONS

ADDITION TO MID-VALLEY HOSPITAL
PECKVILLE PA

SC AS NOTED		
PROJ. NO ——	5-5 NO	ISSUE REVISIONS
DT 3-28-80		S-1
DR JHY, RB		DWG. NO.