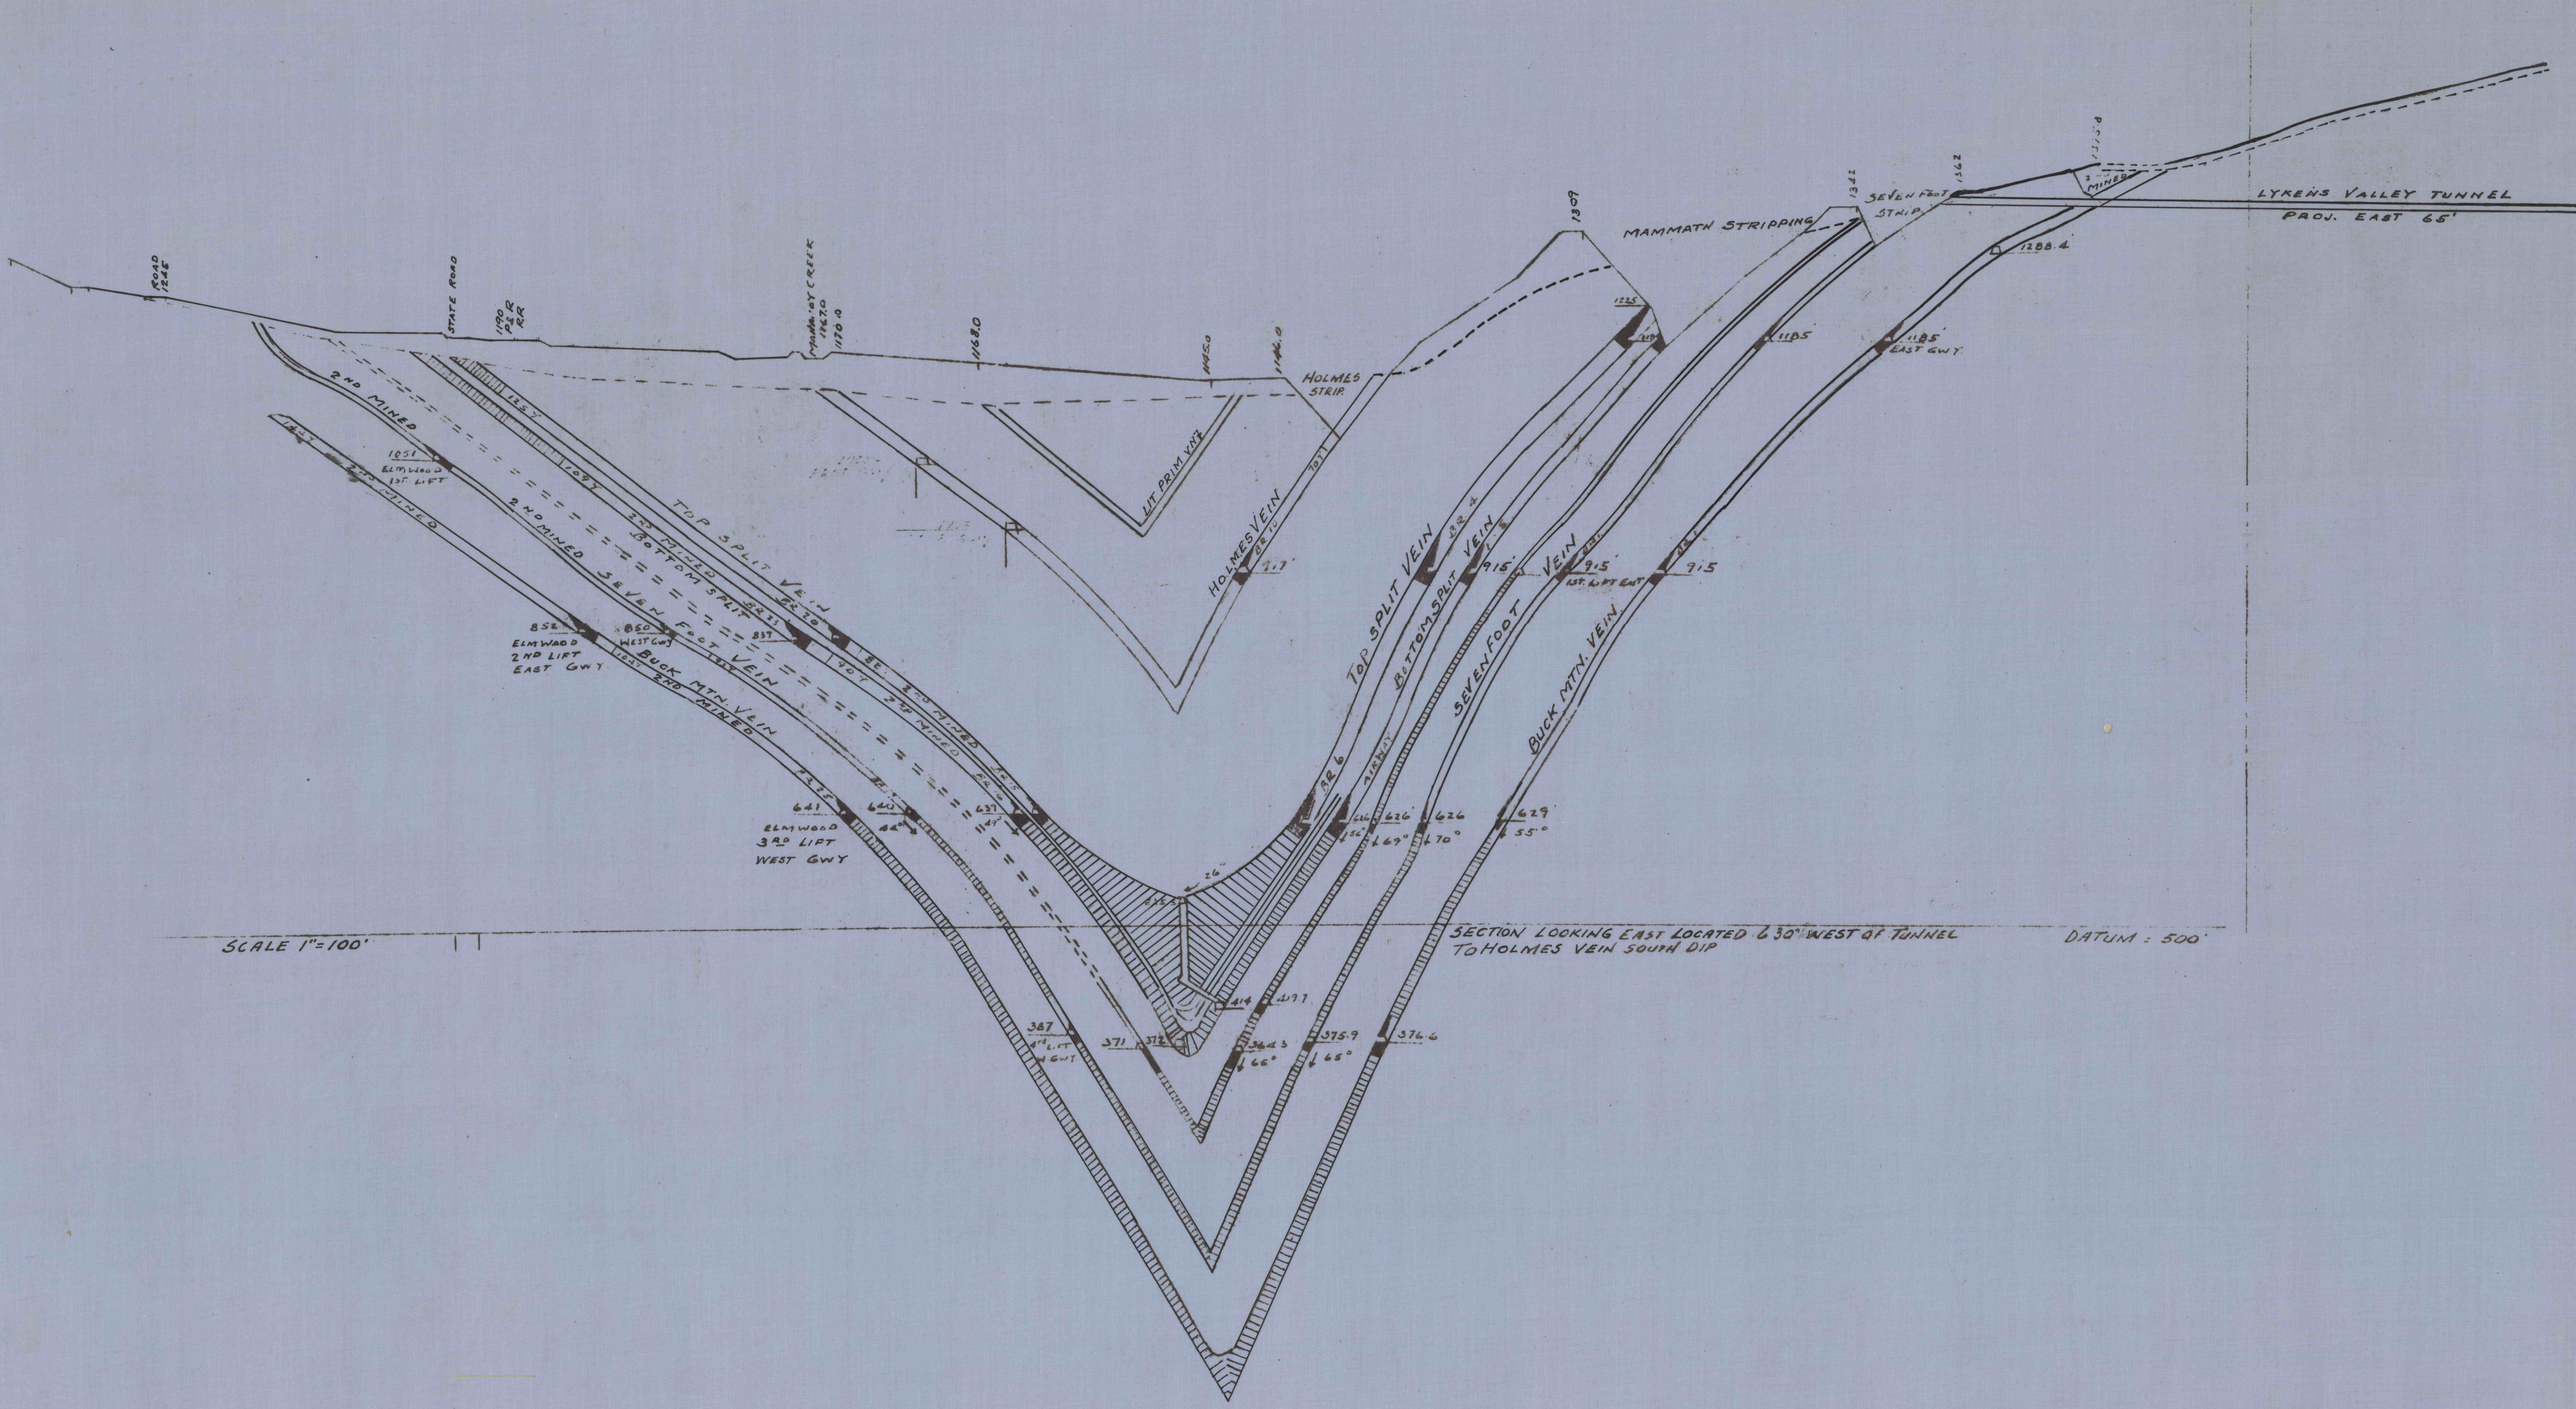
ROAD
STATE ROAD
1190 P&R RR
1168.0
HOLMES STRIP
LIT PRIM VAT
HOLMES VEIN
MAMMATH STRIPPING
SEVEN FOOT STRIP
LYKENS VALLEY TUNNEL
PROJ. EAST 65'
1188.4
1185 EAST GWY
2ND MINED
1051 ELMWOOD 1ST LIFT
TOP SPLIT VEIN
BOTTOM SPLIT VEIN
SEVEN FOOT VEIN
BUCK MTN VEIN
3RD MINED
852 ELMWOOD 2ND LIFT EAST GWY
850 WEST GWY
641 ELMWOOD 3RD LIFT WEST GWY
915 1ST LIFT EWT
626
629
387 3RD LIFT W GWY
371
414
375.9
374.6
SCALE 1"=100'
SECTION LOOKING EAST LOCATED 630' WEST OF TUNNEL TO HOLMES VEIN SOUTH DIP
DATUM = 500'