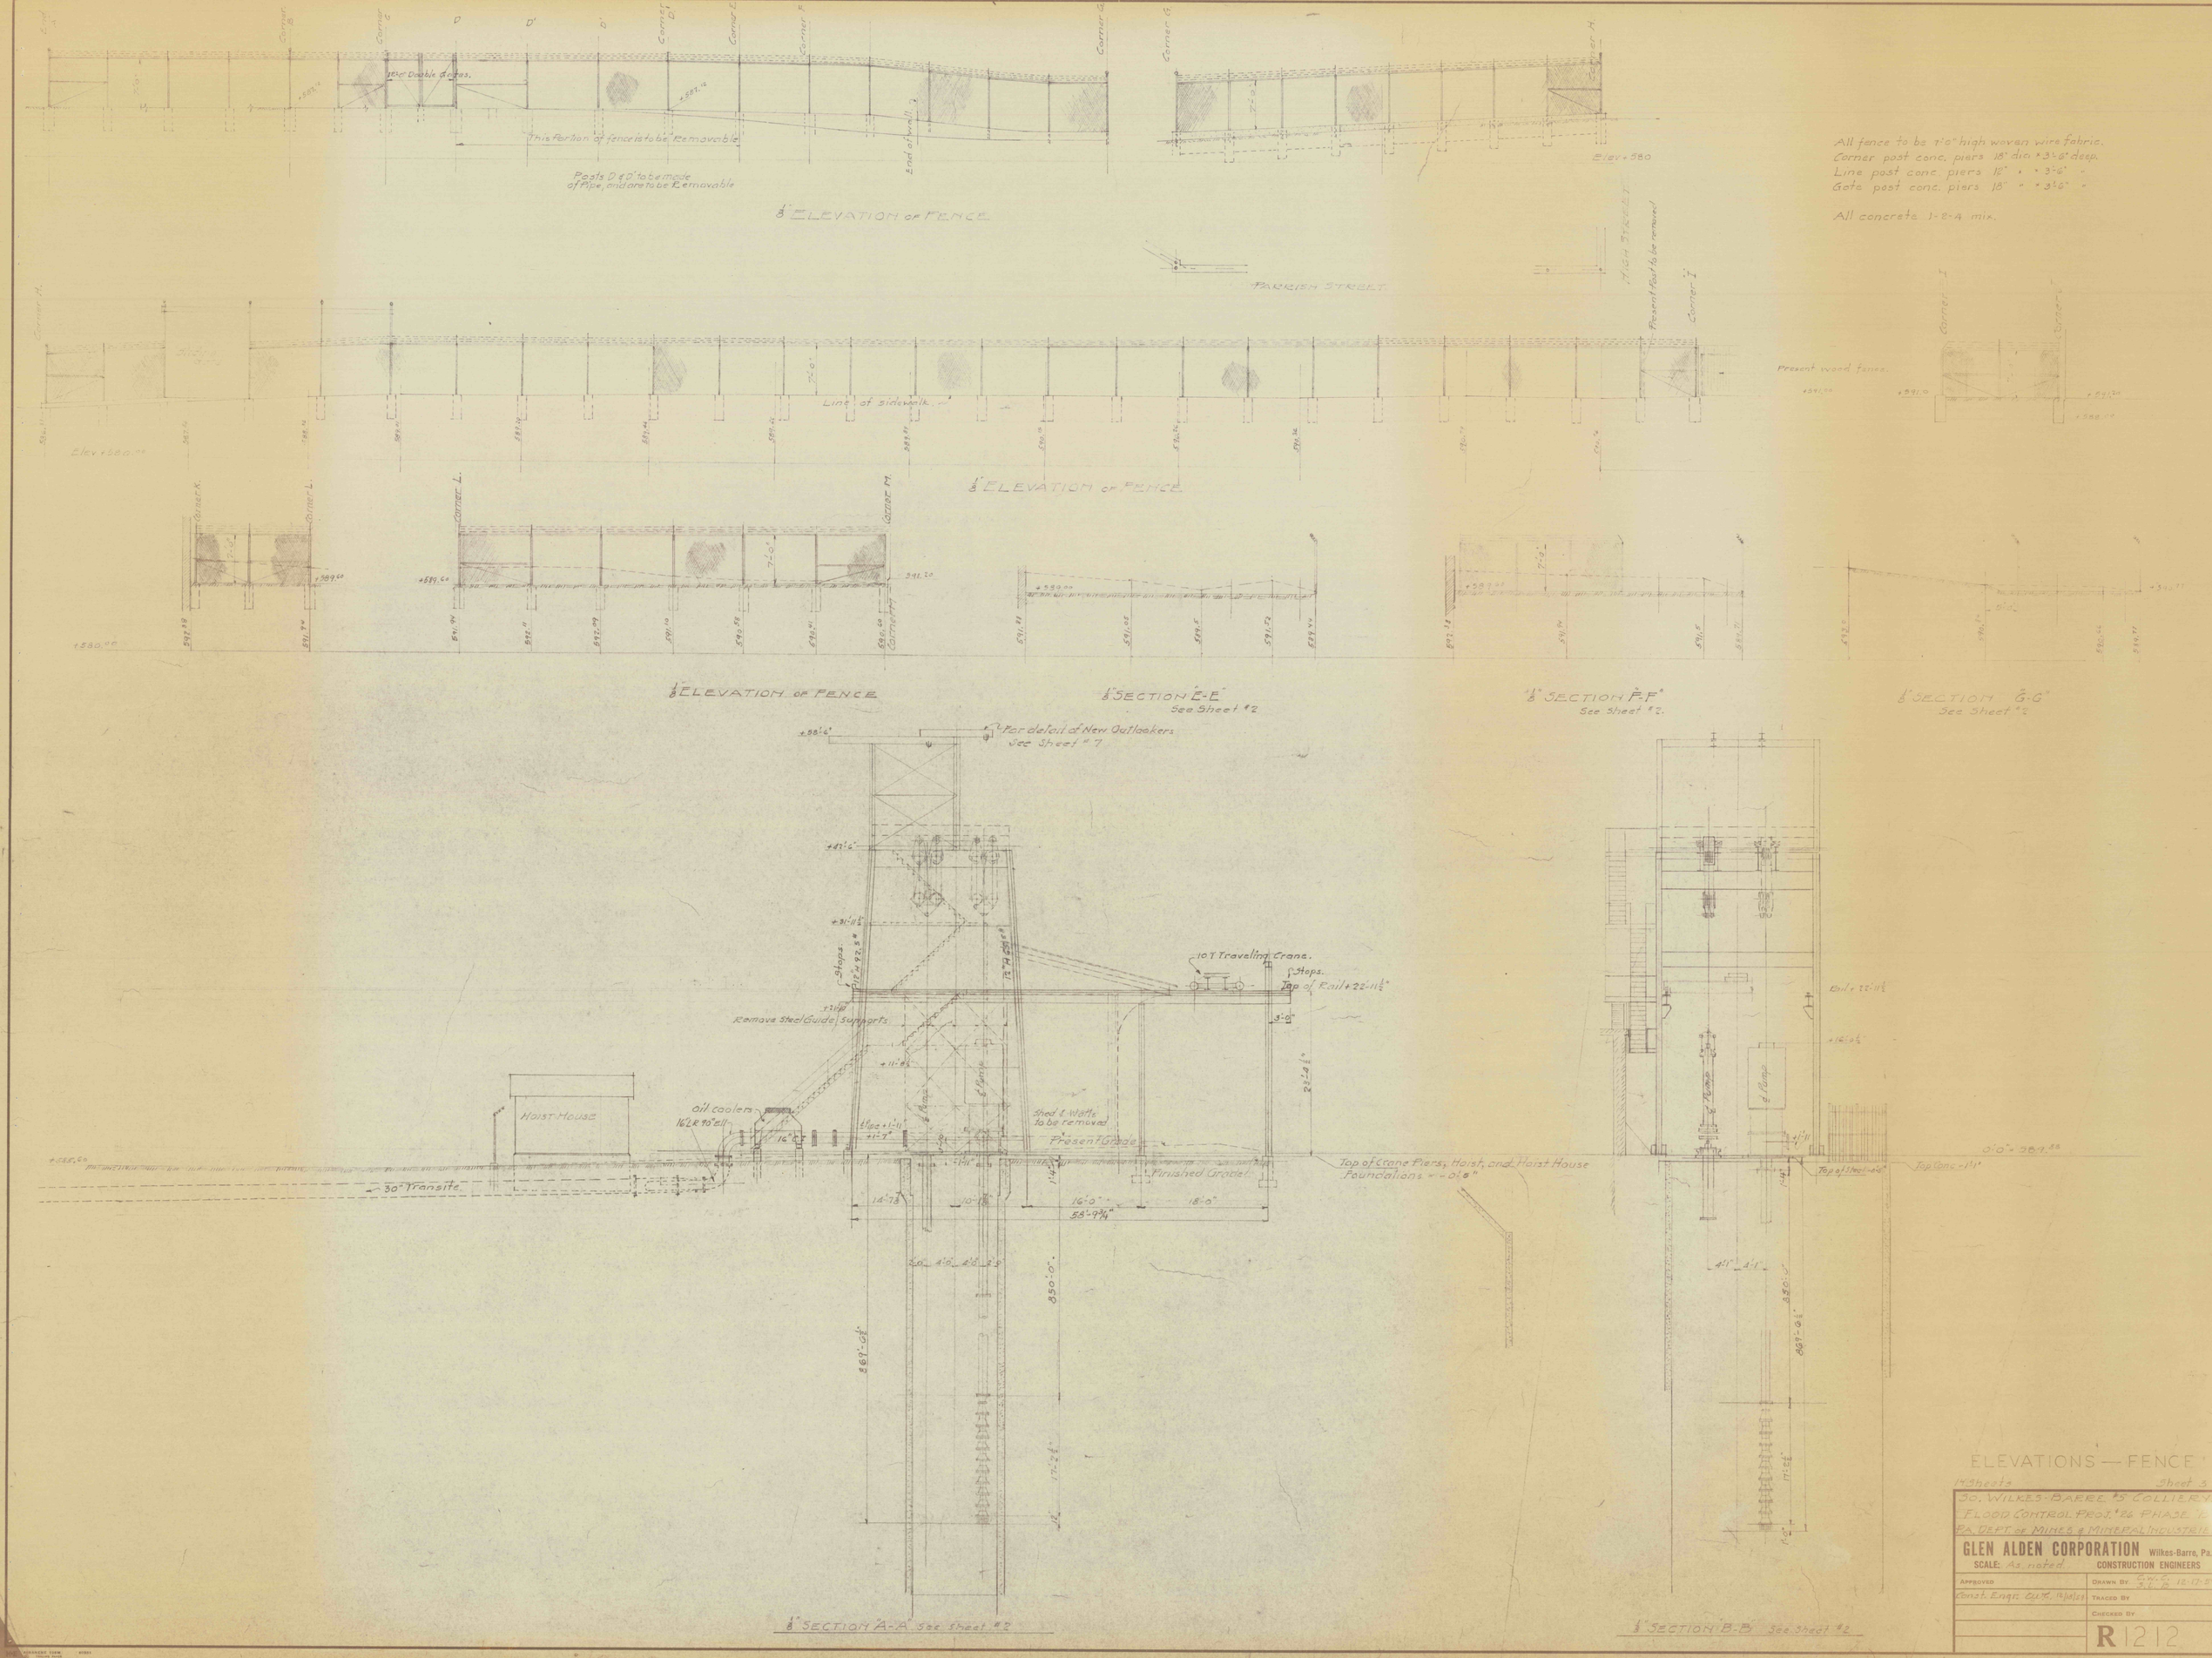

All fence to be 7'-0" high woven wire fabric.
Corner post conc. piers 18" dia. × 3'-6" deep.
Line post conc. piers 12" " × 3'-6" "
Gate post conc. piers 18" " × 3'-6" "

All concrete 1-2-4 mix.

ELEVATIONS — FENCE

14 Sheets Sheet 3

SO. WILKES-BARRE #5 COLLIERY
FLOOD CONTROL PROJ. #26 PHASE "B"
PA. DEPT. OF MINES & MINERAL INDUSTRIES

GLEN ALDEN CORPORATION Wilkes-Barre, Pa.
SCALE: As noted. CONSTRUCTION ENGINEERS

APPROVED	DRAWN BY C.W.C. S.L.B. 12-17-59.
Const. Engr. C.W.C. 12/18/59	TRACED BY
	CHECKED BY
	R1212