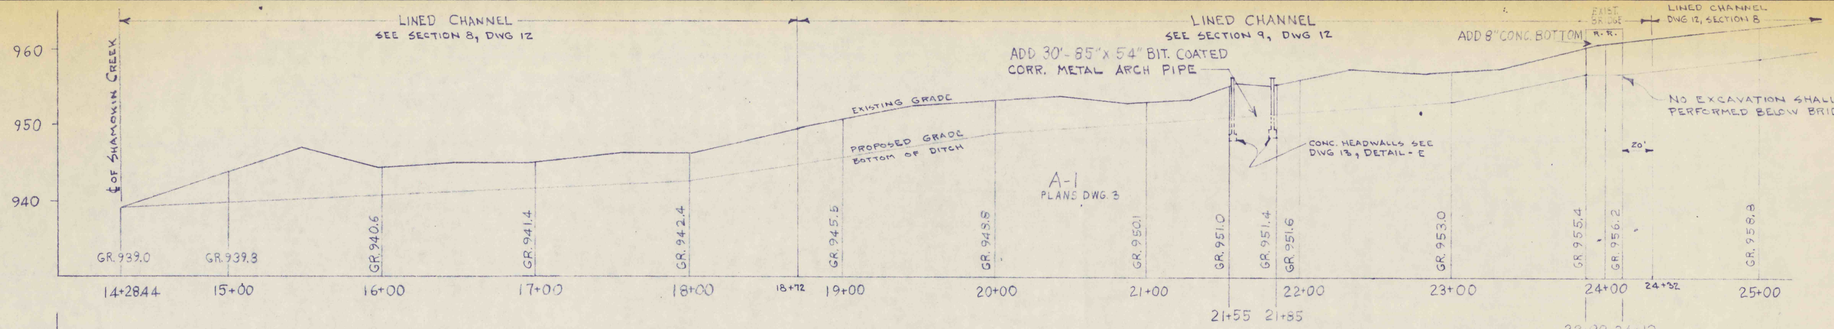

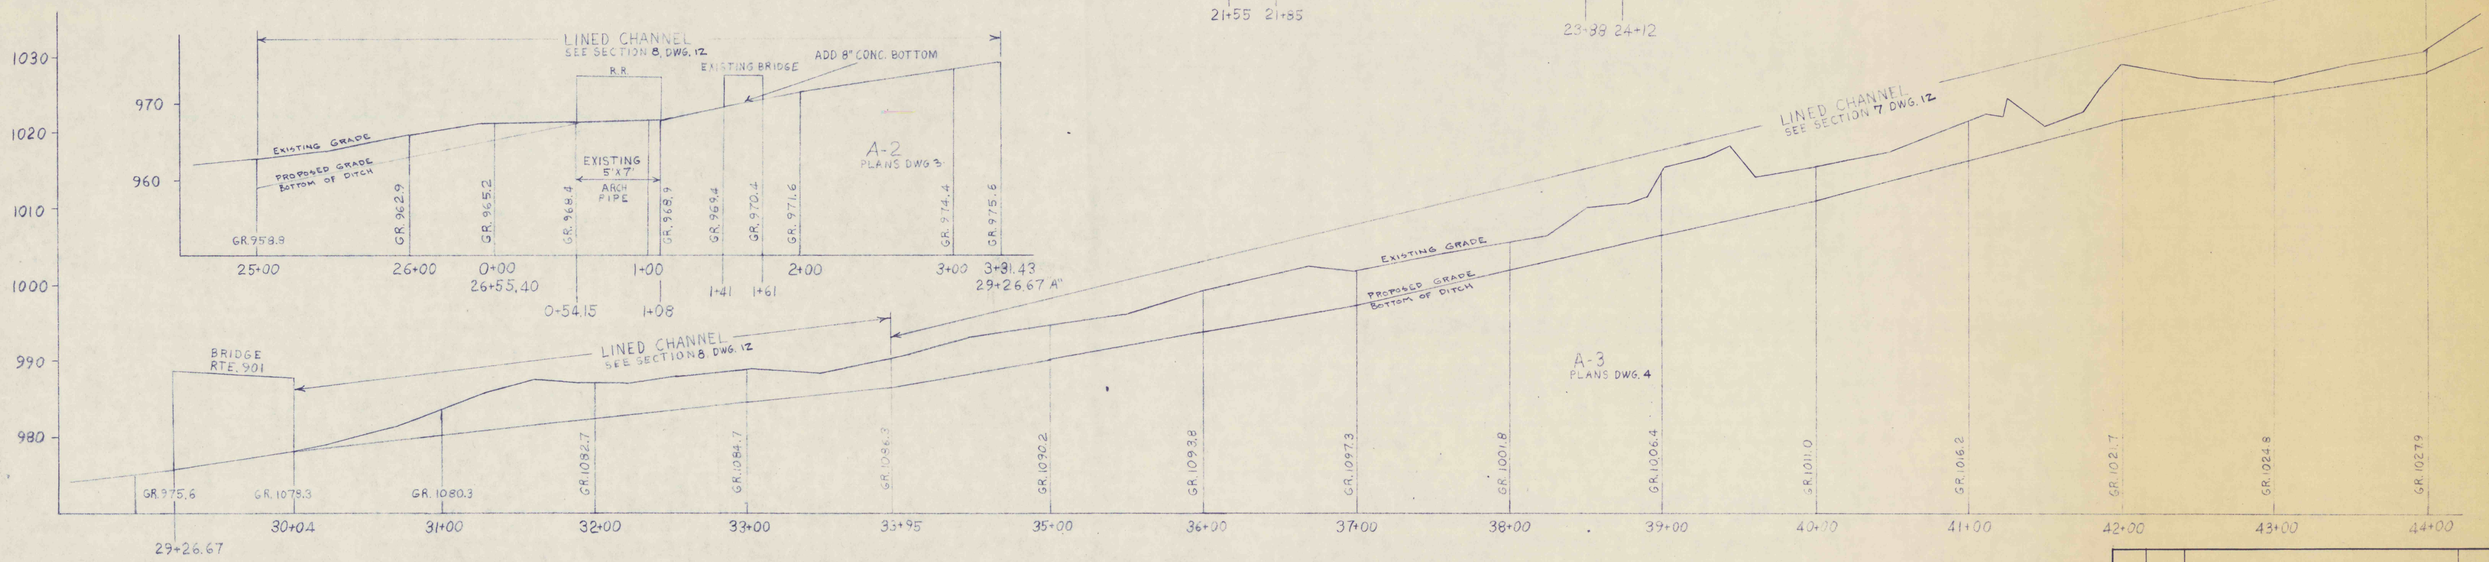

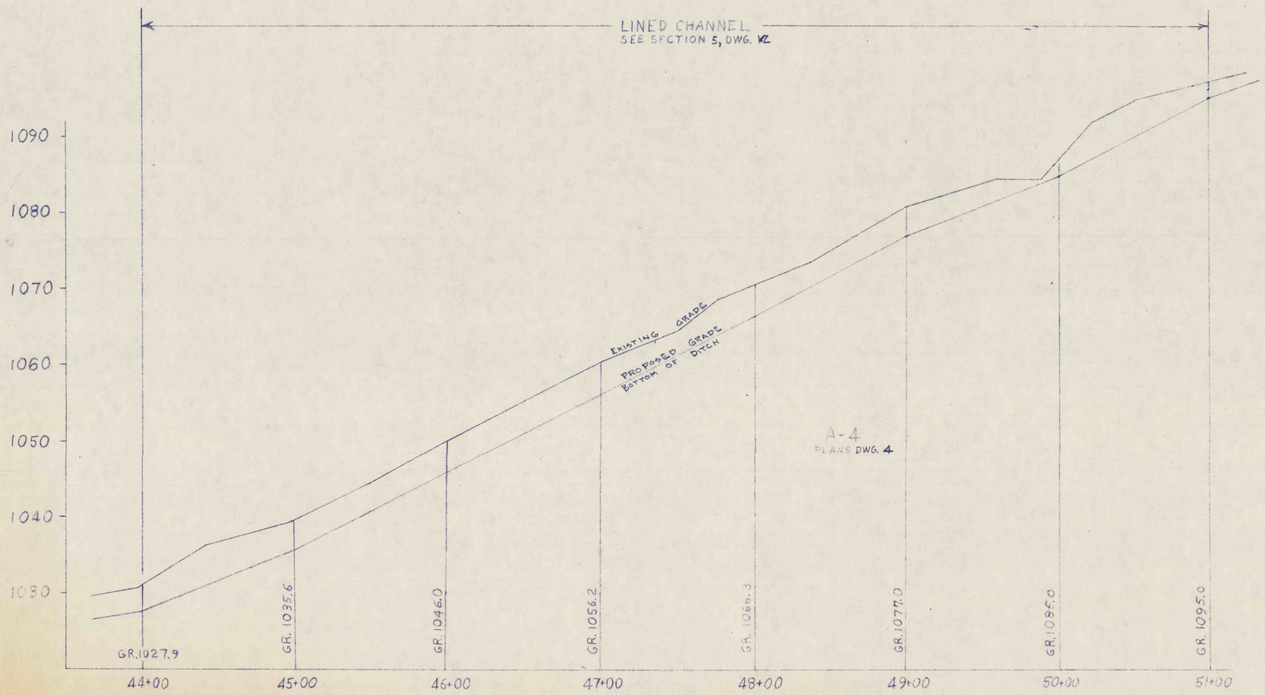

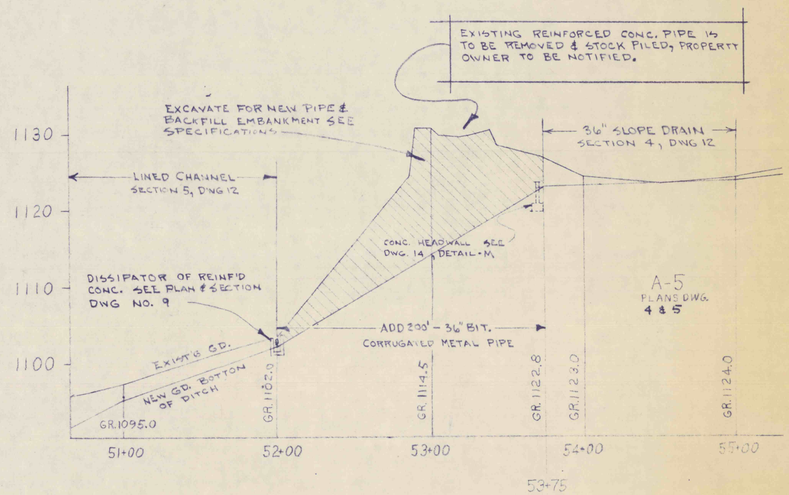

PROFILES OF DITCH "A"

SCALE - HORIZONTAL - 1" = 50' VERTICAL - 1" = 10'

NO.	DATE	REVISION	APPR.

SUBMITTED

PROFESSIONAL

APPROVED Albert A. Ramini
CHIEF - DIVISION OF MINE RECLAMATION

APPROVED
DIRECTOR - BUREAU OF DESIGN

COMMONWEALTH OF PENNSYLVANIA
DEPARTMENT OF ENVIRONMENTAL RESOURCES
OFFICE OF RESOURCES MANAGEMENT

PROJECT NO. SL 113-2

MINE DRAINAGE POLLUTION ABATEMENT
QUICK STARTS E, F and G
SHAMOKIN CREEK WATERSHED

JOHN S. LUCKENS ASSOC.

P. O. Box 190 Shamokin, Penna.

PROFILES OF DITCH A

DRAWN BY	DATE	DRAWING NO.
	January 2, 1974	8 of 14
CHECKED BY	SCALE	
	As Shown	