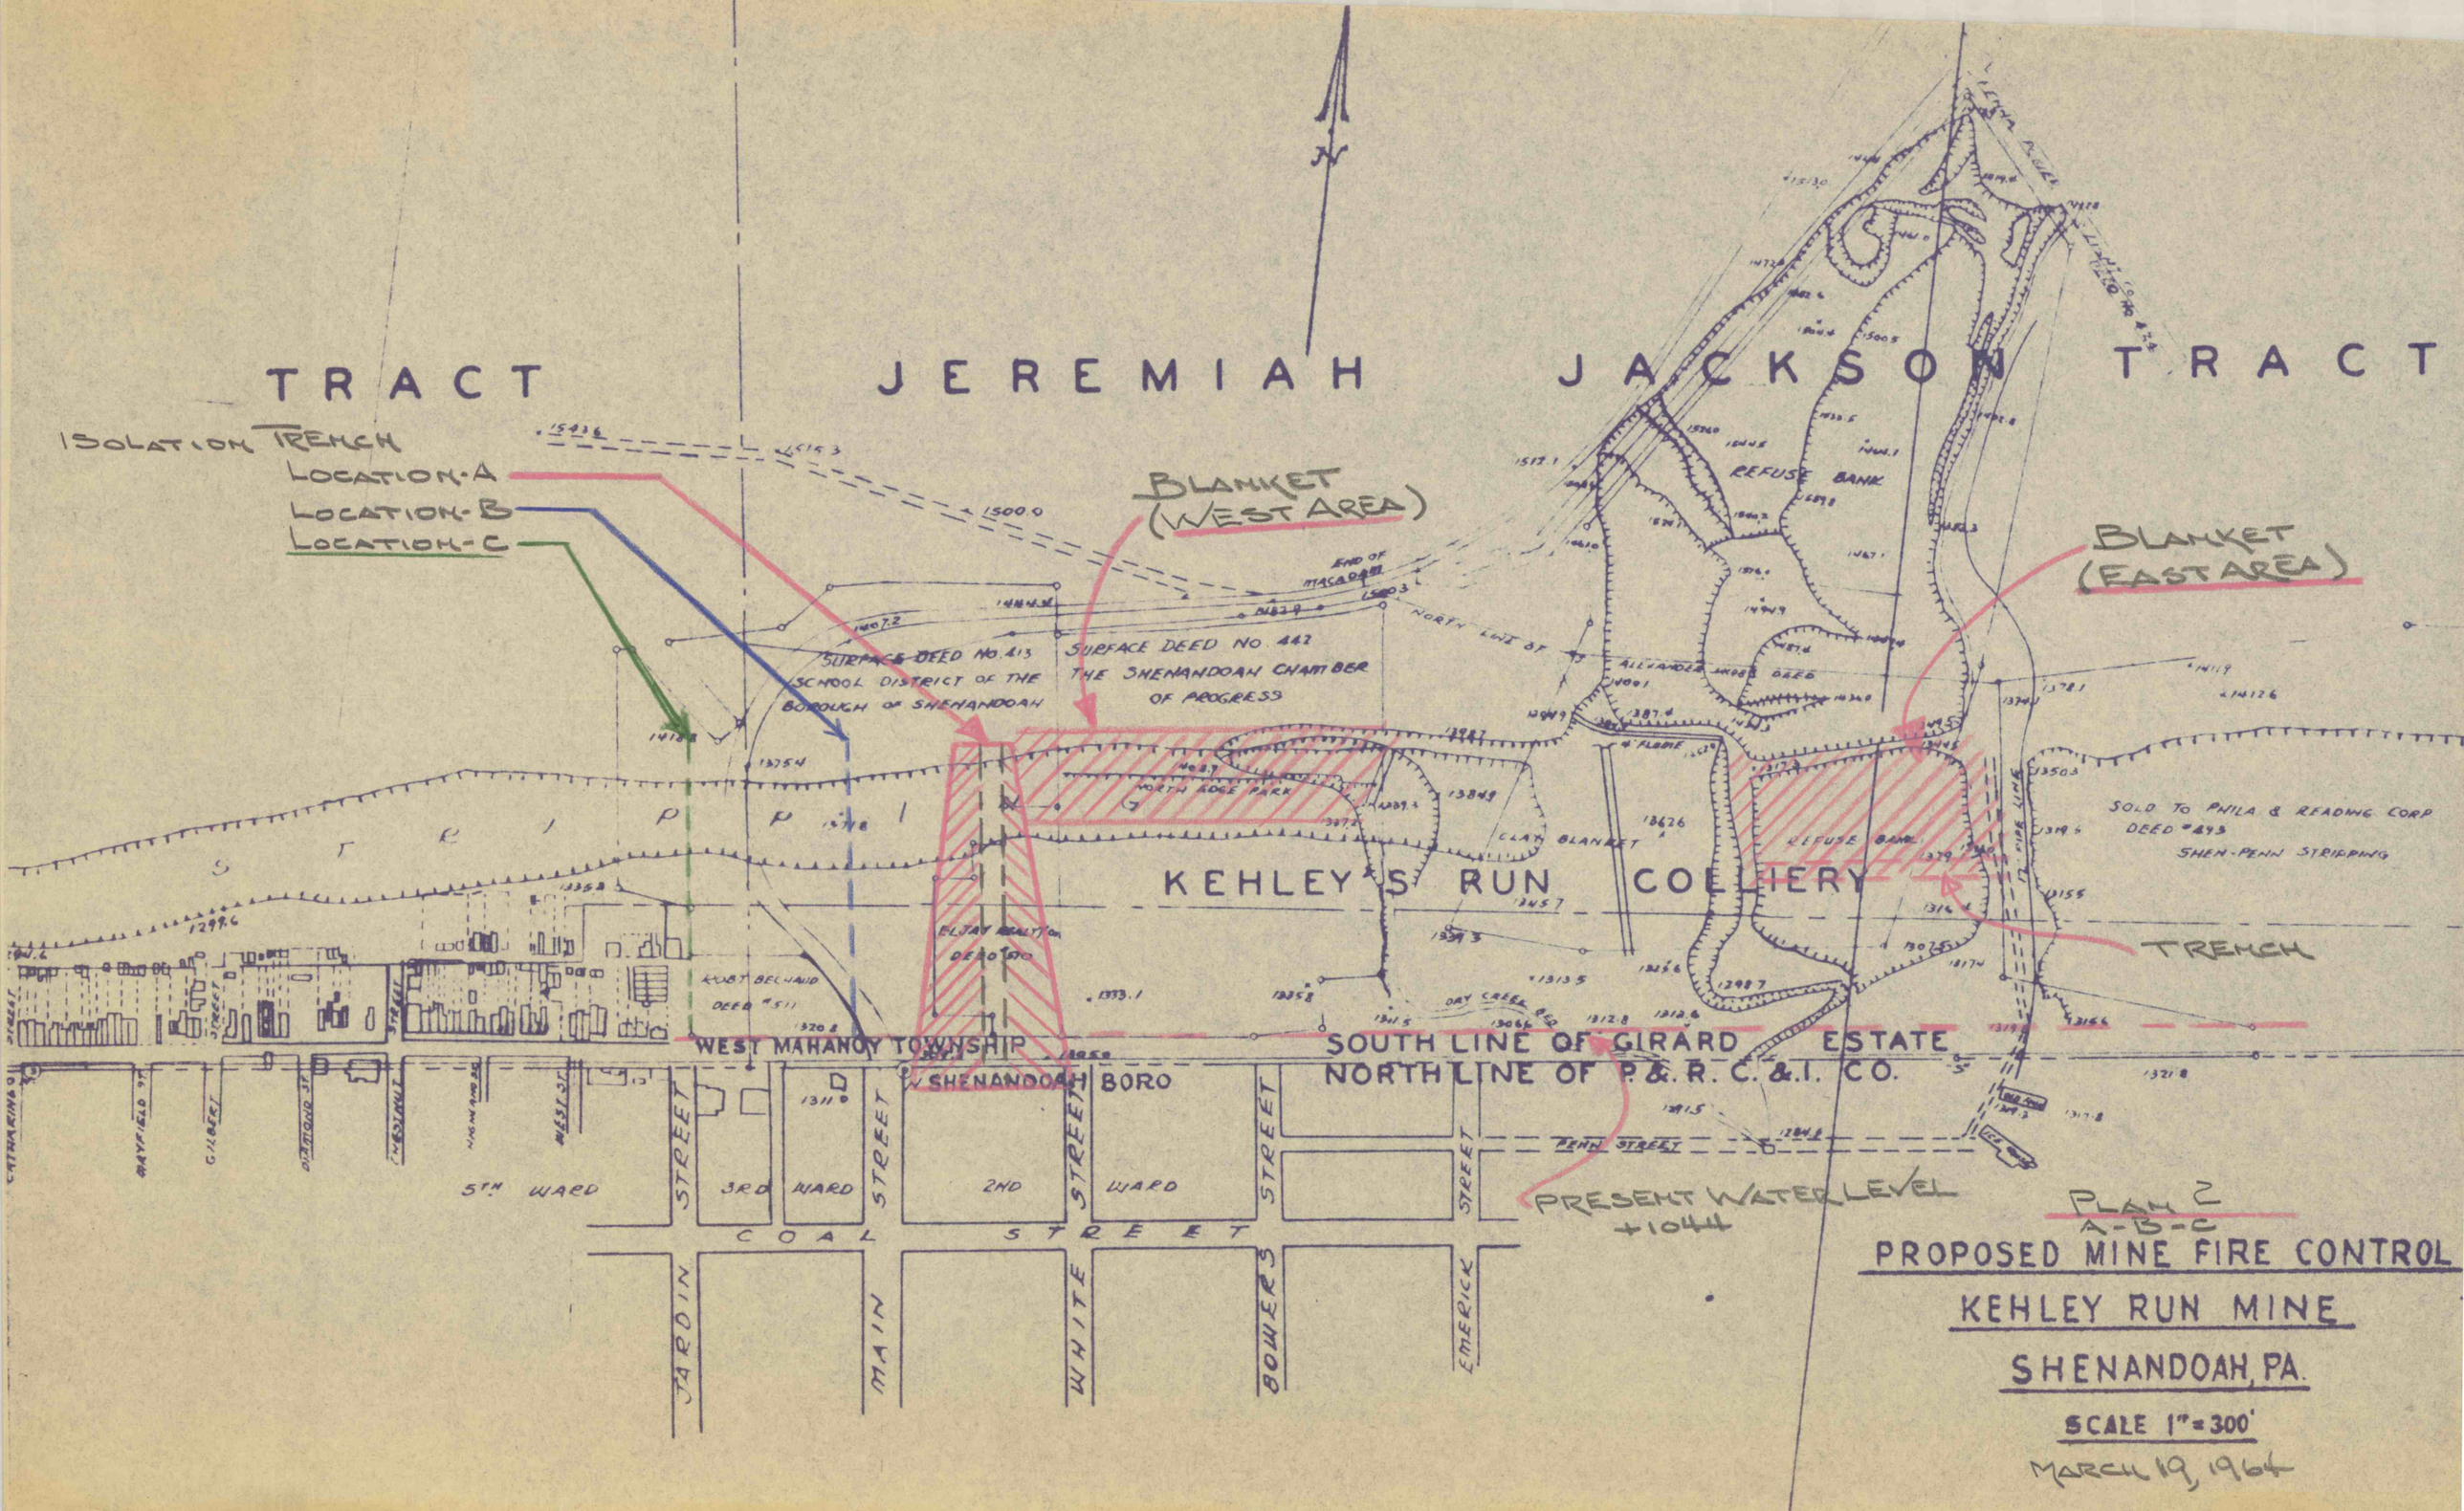
TRACT
JEREMIAH
JACKSON
TRACT
ISOLATION TRENCH
LOCATION-A
LOCATION-B
LOCATION-C
BLANKET (WEST AREA)
BLANKET (EAST AREA)
SURFACE DEED NO. 413 SCHOOL DISTRICT OF THE BOROUGH OF SHENANDOAH
SURFACE DEED NO. 442 THE SHENANDOAH CHAMBER OF PROGRESS
END OF MACADAM
NORTH LINE OF
REFUSE BANK
NORTH EDGE PARK
CLAY BLANKET
SOLD TO PHILA & READING CORP DEED #493 SHEN-PENN STRIPPING
KEHLEY'S RUN COLLIERY
TRENCH
ROBT BECHAUD DEED #511
WEST MAHANOY TOWNSHIP
SHENANDOAH BORO
SOUTH LINE OF GIRARD ESTATE
NORTH LINE OF P.&R.C.&I. CO.
PENN STREET
PRESENT WATER LEVEL +1044
5TH WARD
3RD WARD
2ND WARD
COAL STREET
JARDIN STREET
MAIN STREET
WHITE STREET
BOWERS STREET
EMERICK STREET
PLAN 2
A-B-C
PROPOSED MINE FIRE CONTROL
KEHLEY RUN MINE
SHENANDOAH, PA.
SCALE 1" = 300'
MARCH 19, 1964