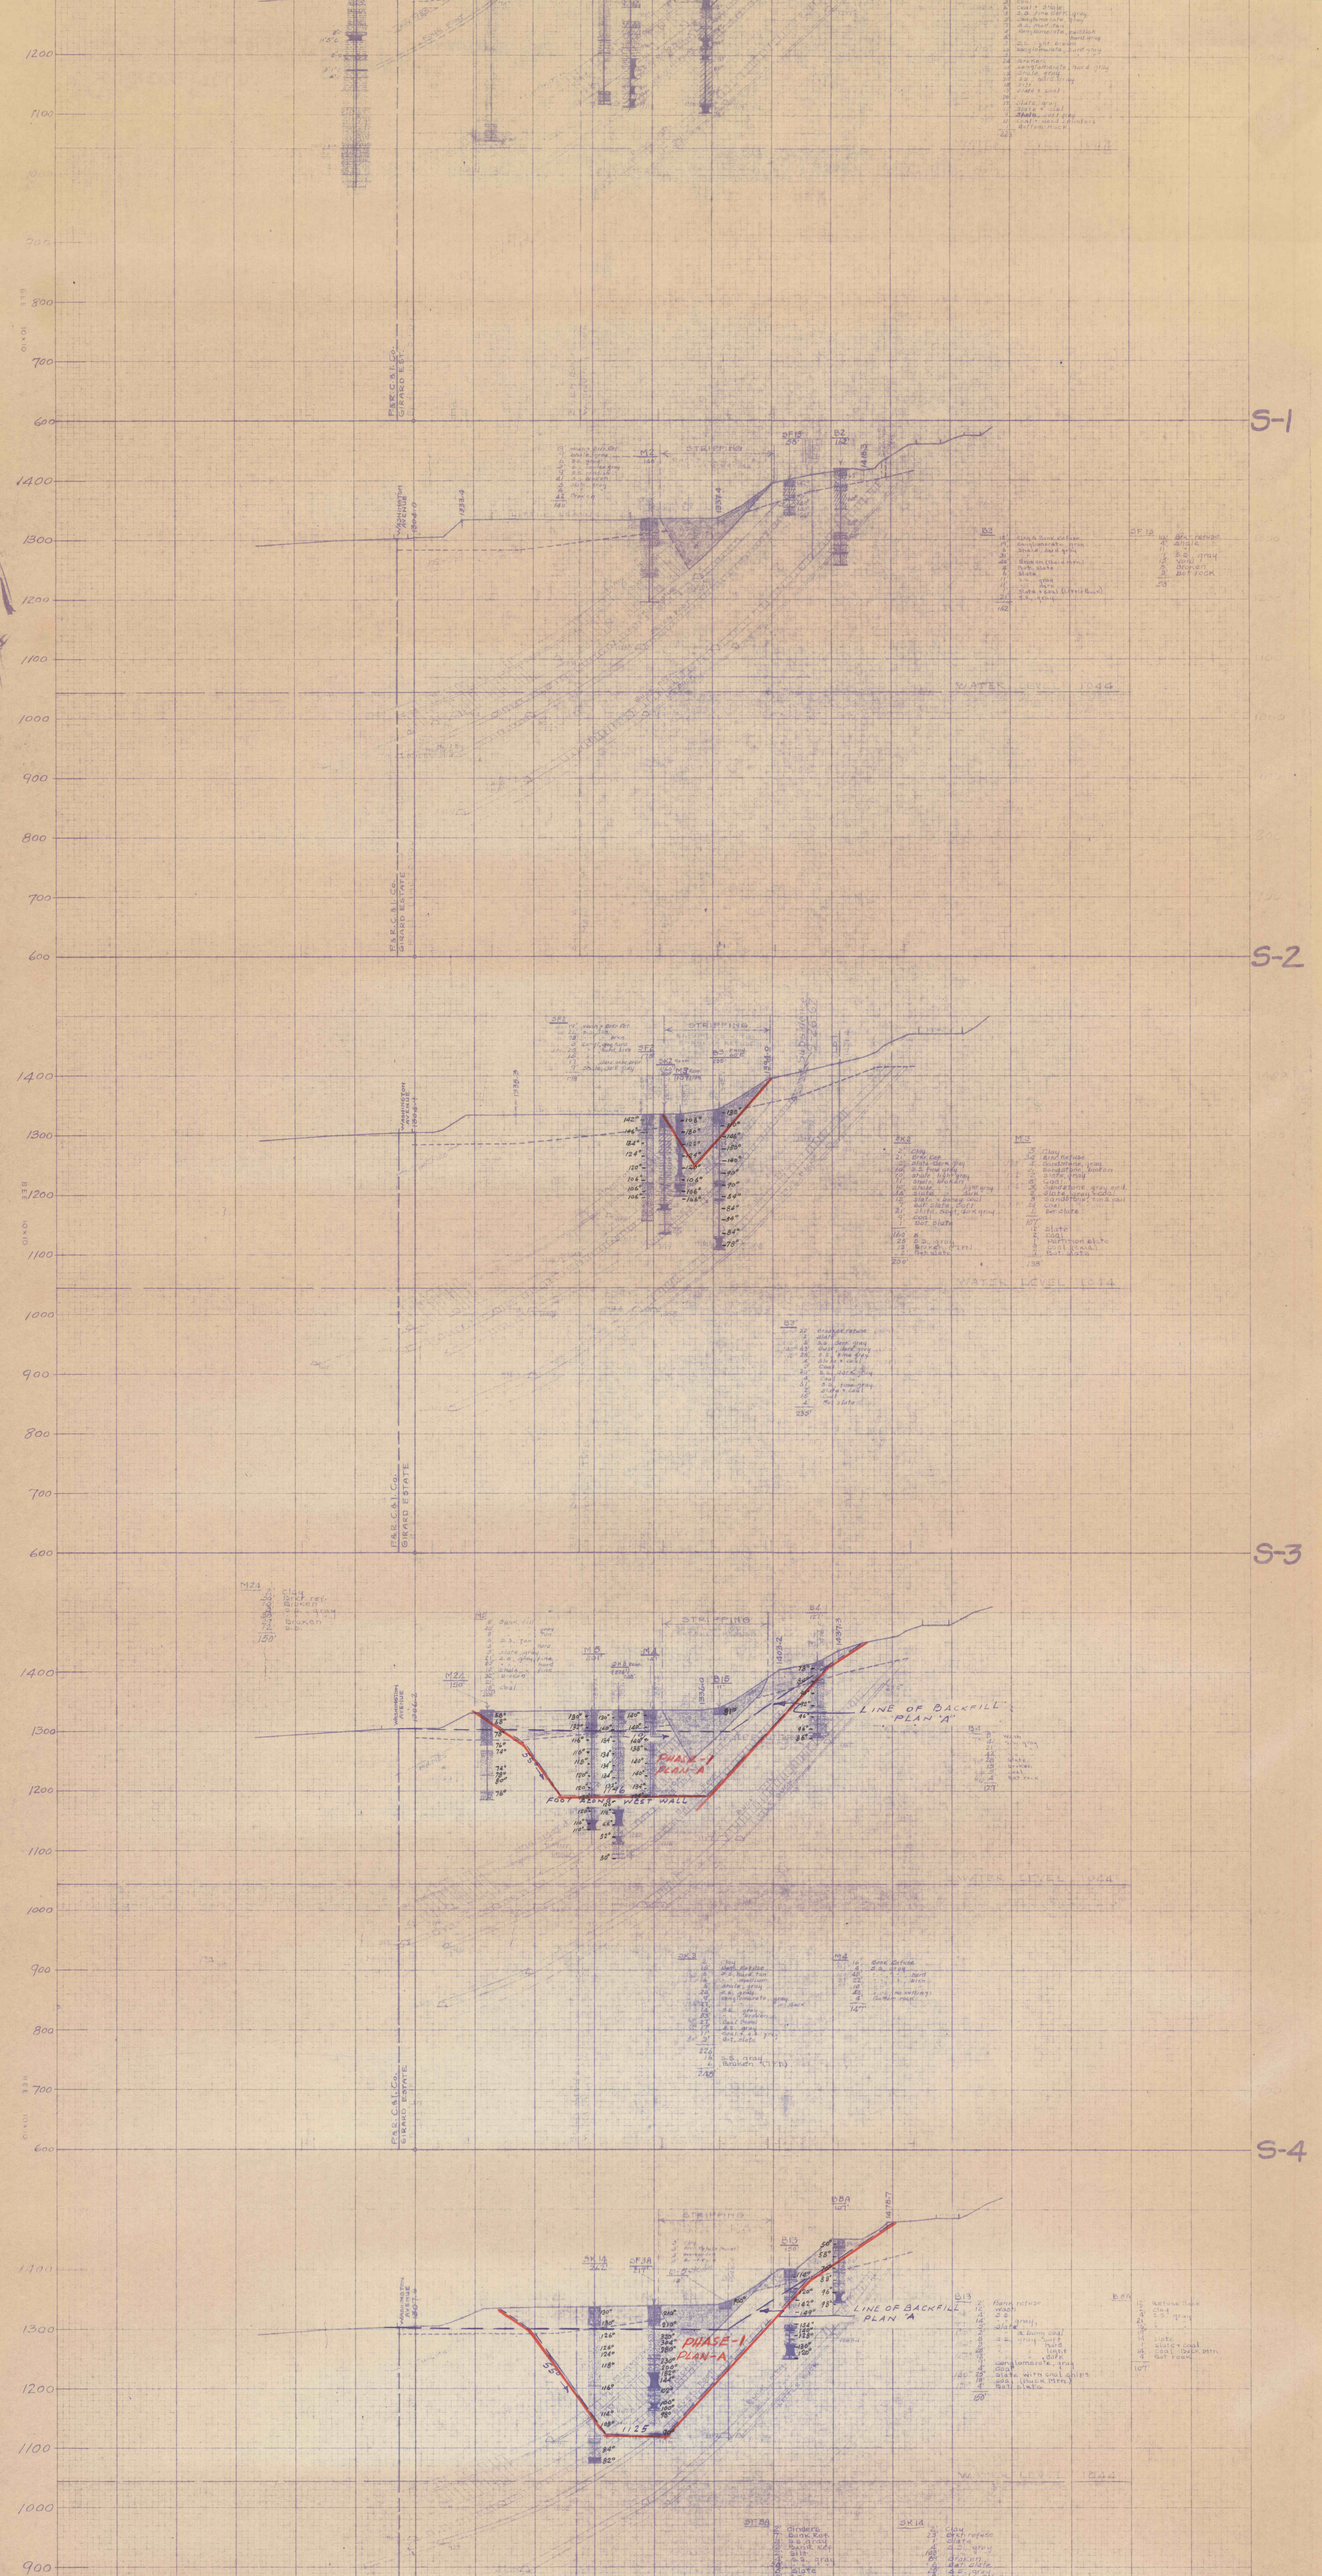
S-1
S-2
S-3
S-4
STRIPPING
WATER LEVEL 1044
LINE OF BACKFILL PLAN "A"
PHASE-1 PLAN-A
FOOT ALONG WEST WALL
F&R C&I Co. GIRARD ESTATE