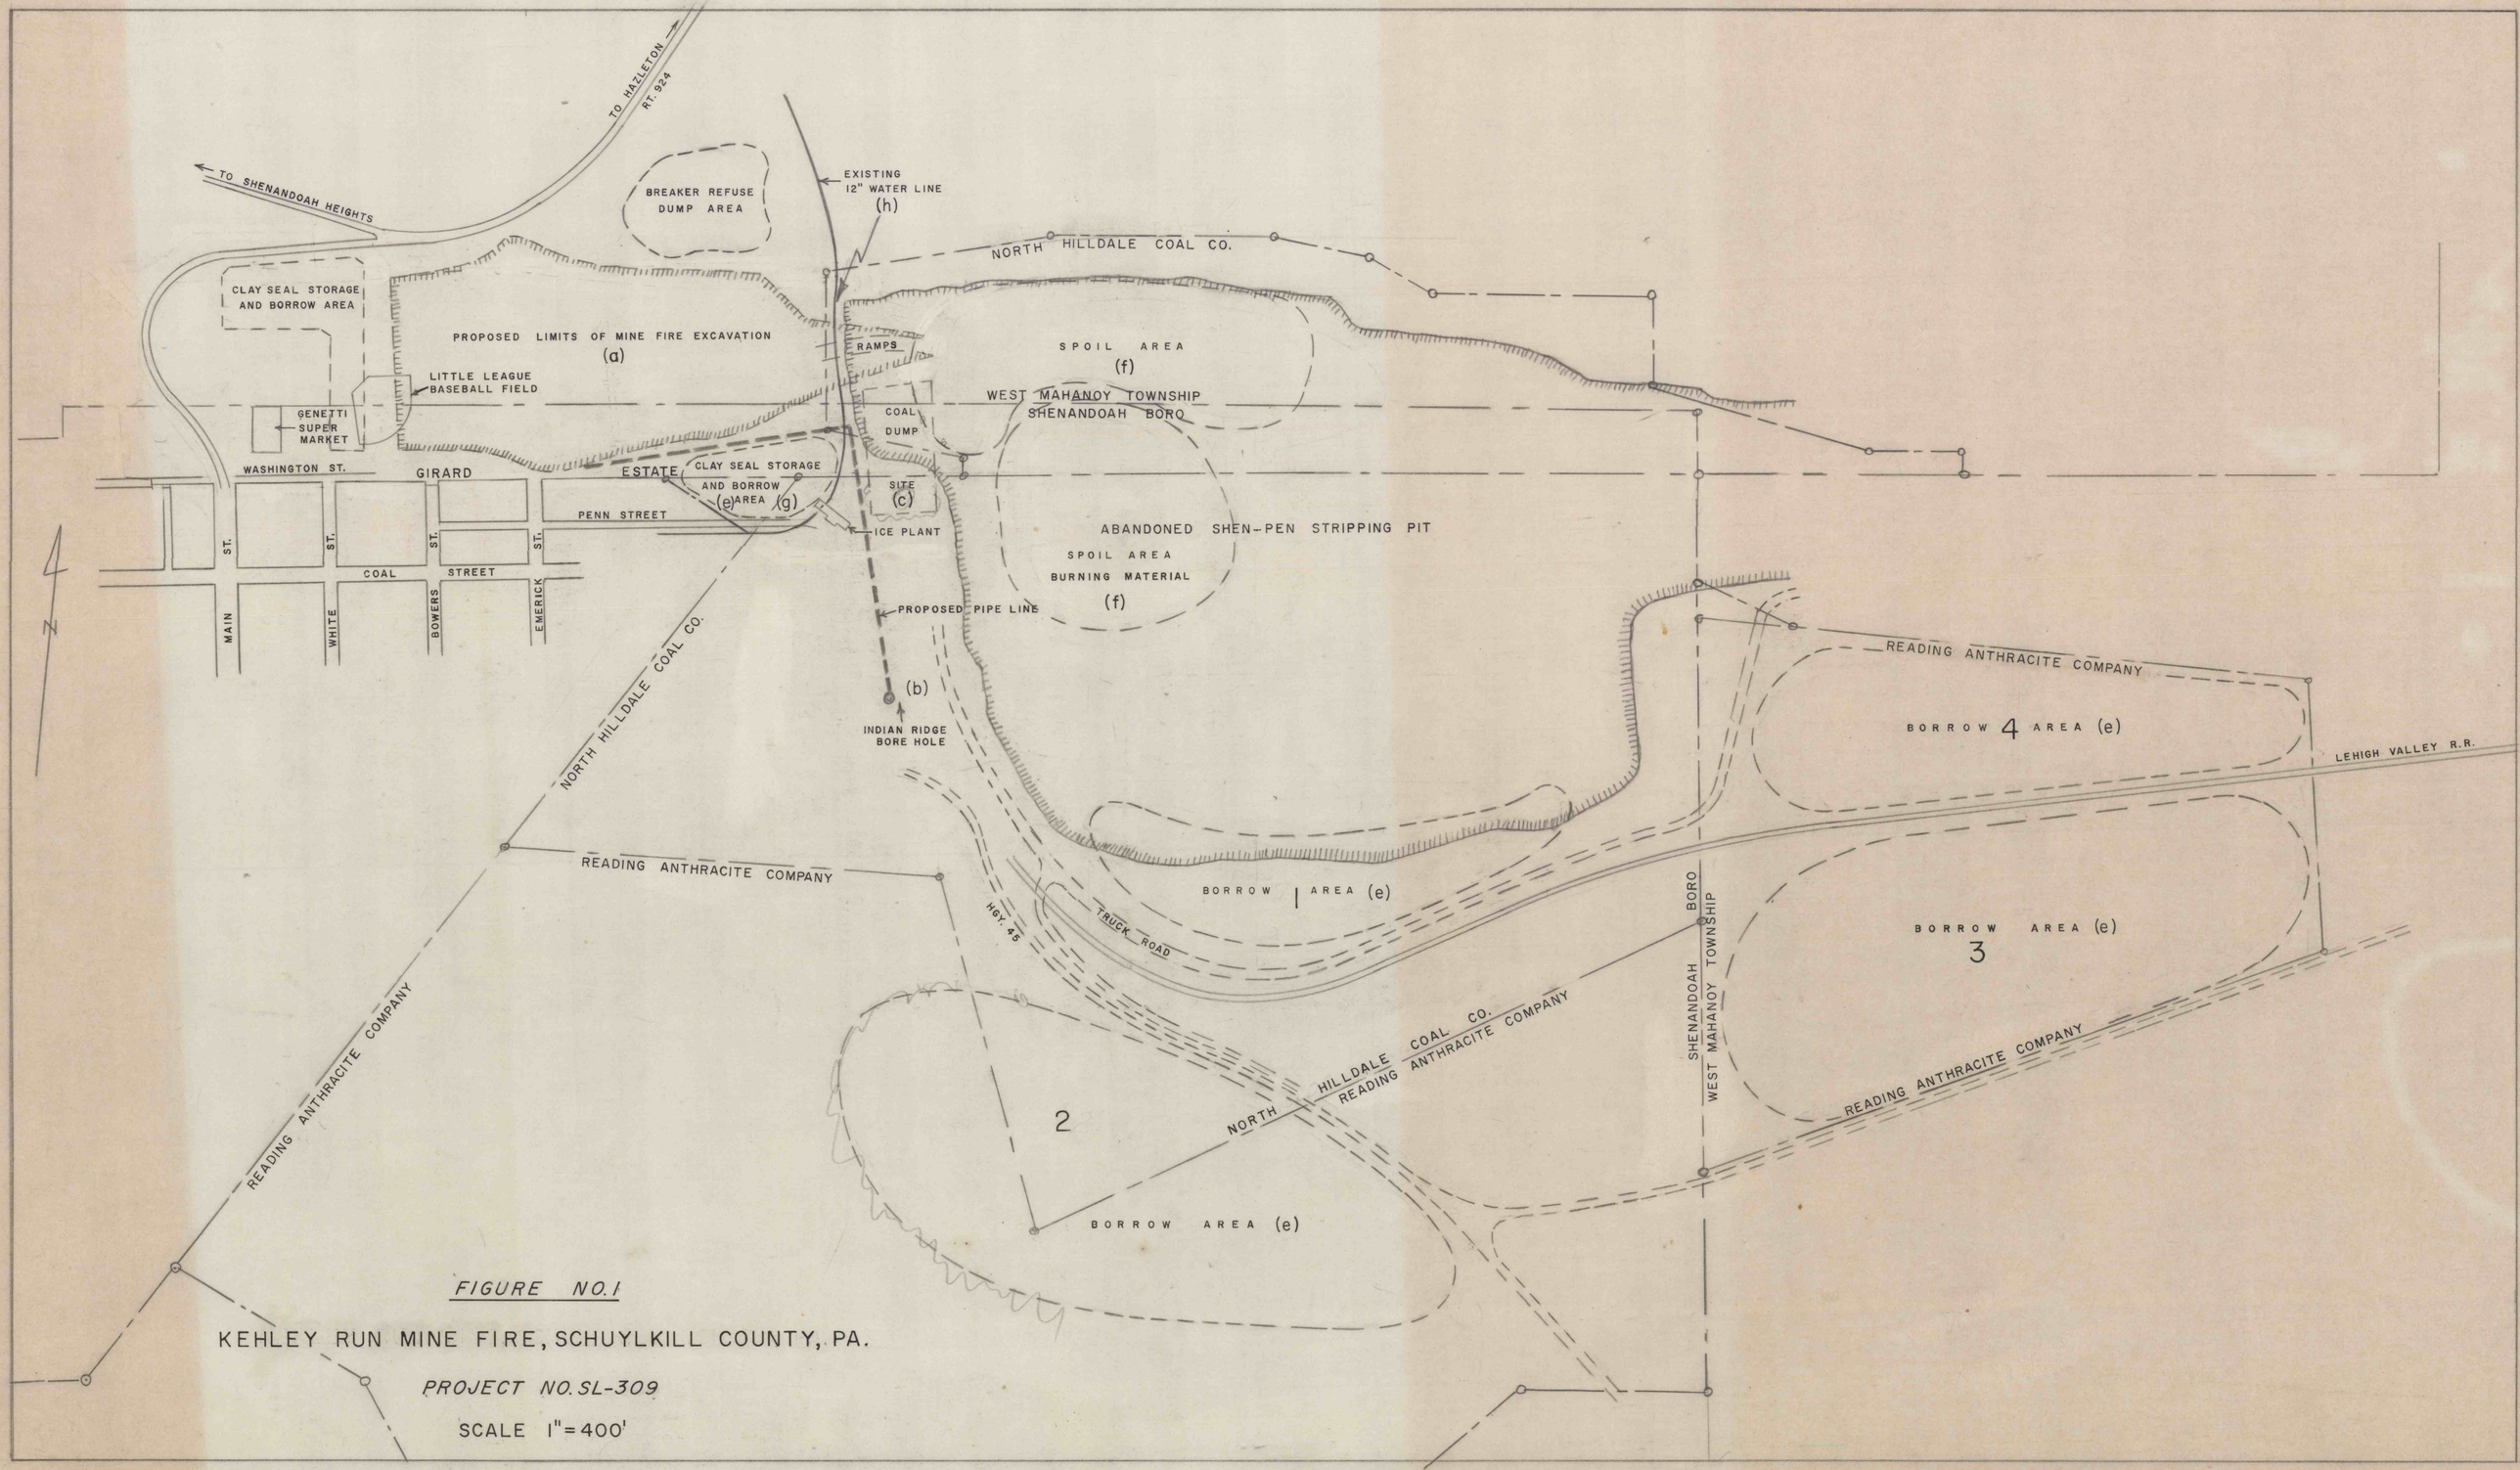

FIGURE NO. 1

KEHLEY RUN MINE FIRE, SCHUYLKILL COUNTY, PA.

PROJECT NO. SL-309

SCALE 1" = 400'