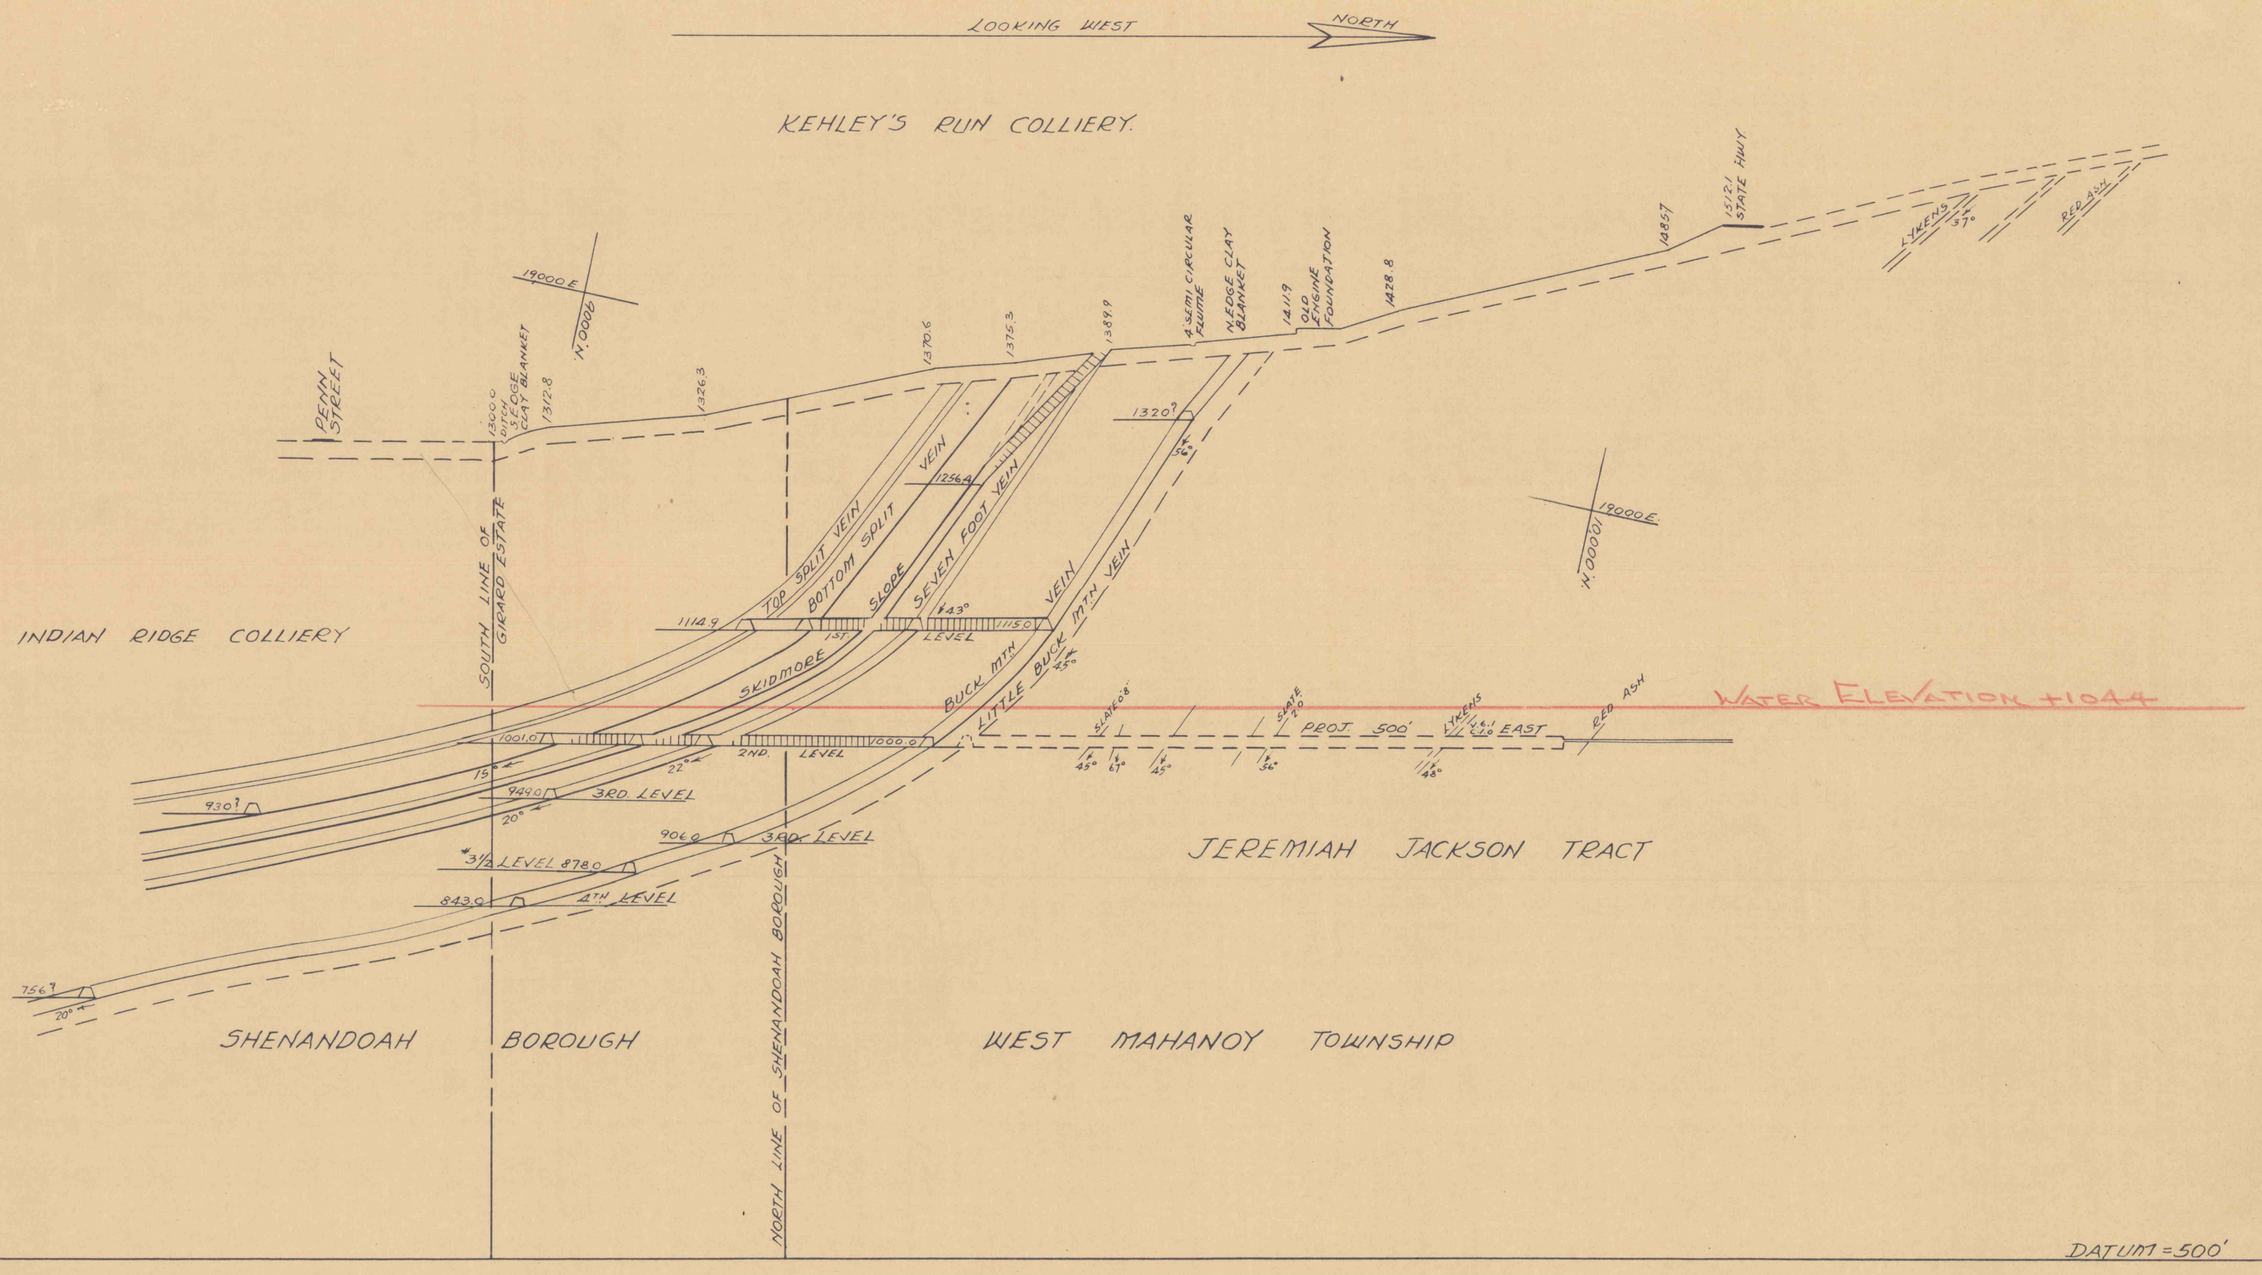

KEHLEY'S RUN COLLIERY.

CROSS SECTION THROUGH MAIN SKIDMORE HOISTING SLOPE.

Scale 1" = 100'

DEC. 12, 1963.