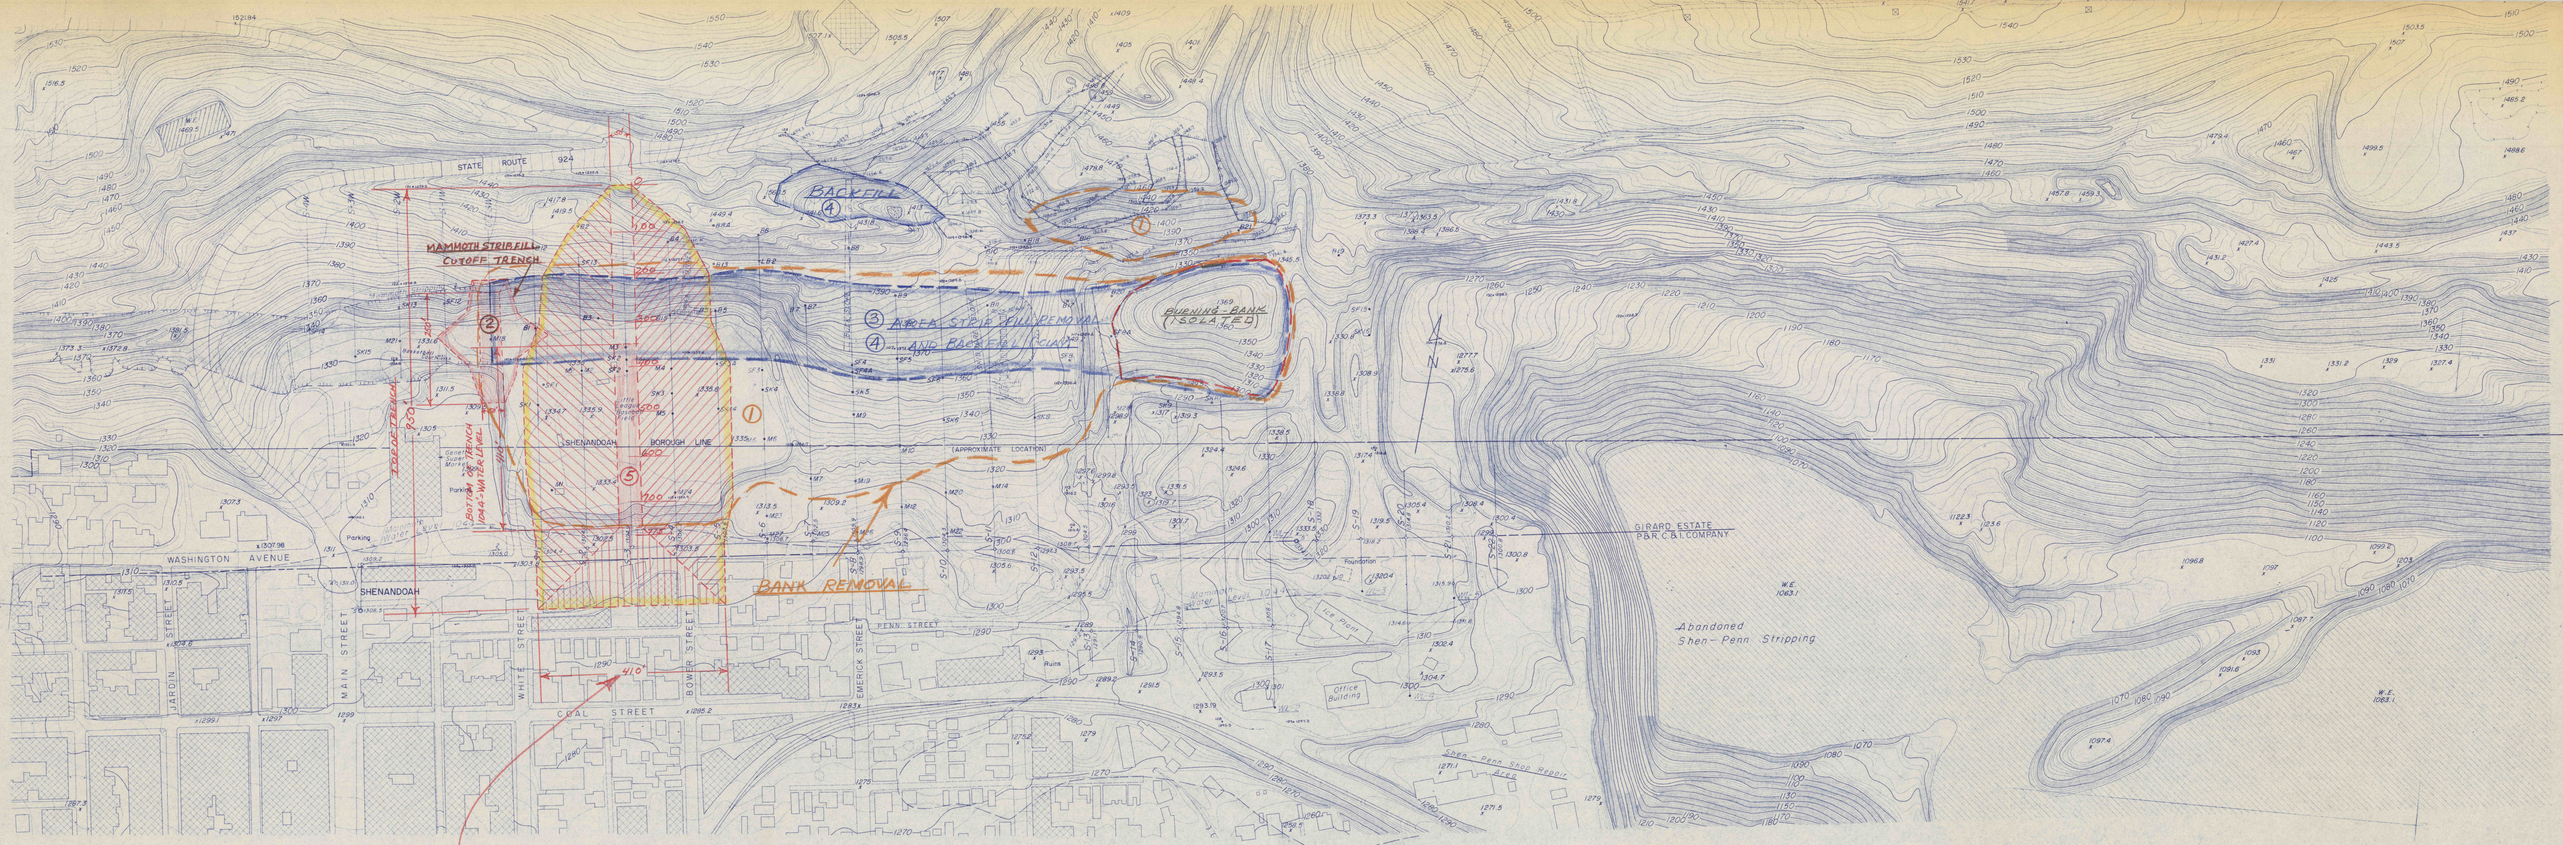

PLAN-7

1. BANK REMOVAL
2. ISOLATION TRENCH- MAMMOTH FILL
3. STRIP FILL REMOVAL- MAMMOTH
4. CLAY BACKFILL - MAMMOTH STRIP, BUCK MTN STRIP, BUENING BANK
5. CUTOFF TRENCH - MAMMOTH to L. BUCK MTN. BEDS

This map prepared by L. ROBERT KIMBALL *Consulting Engineers*, Ebensburg, Pennsylvania, by photogrammetric methods using aerial photography dated APRIL 11, 1967.

TOPOGRAPHIC MAP
OF
KEHLEY RUN MINE
FOR
UNITED STATES
DEPARTMENT OF THE INTERIOR
BUREAU OF MINES
SHENANDOAH PENNSYLVANIA
SCALE : 1"=100' 2' CONTOUR INTERVALS AUGUST, 1967