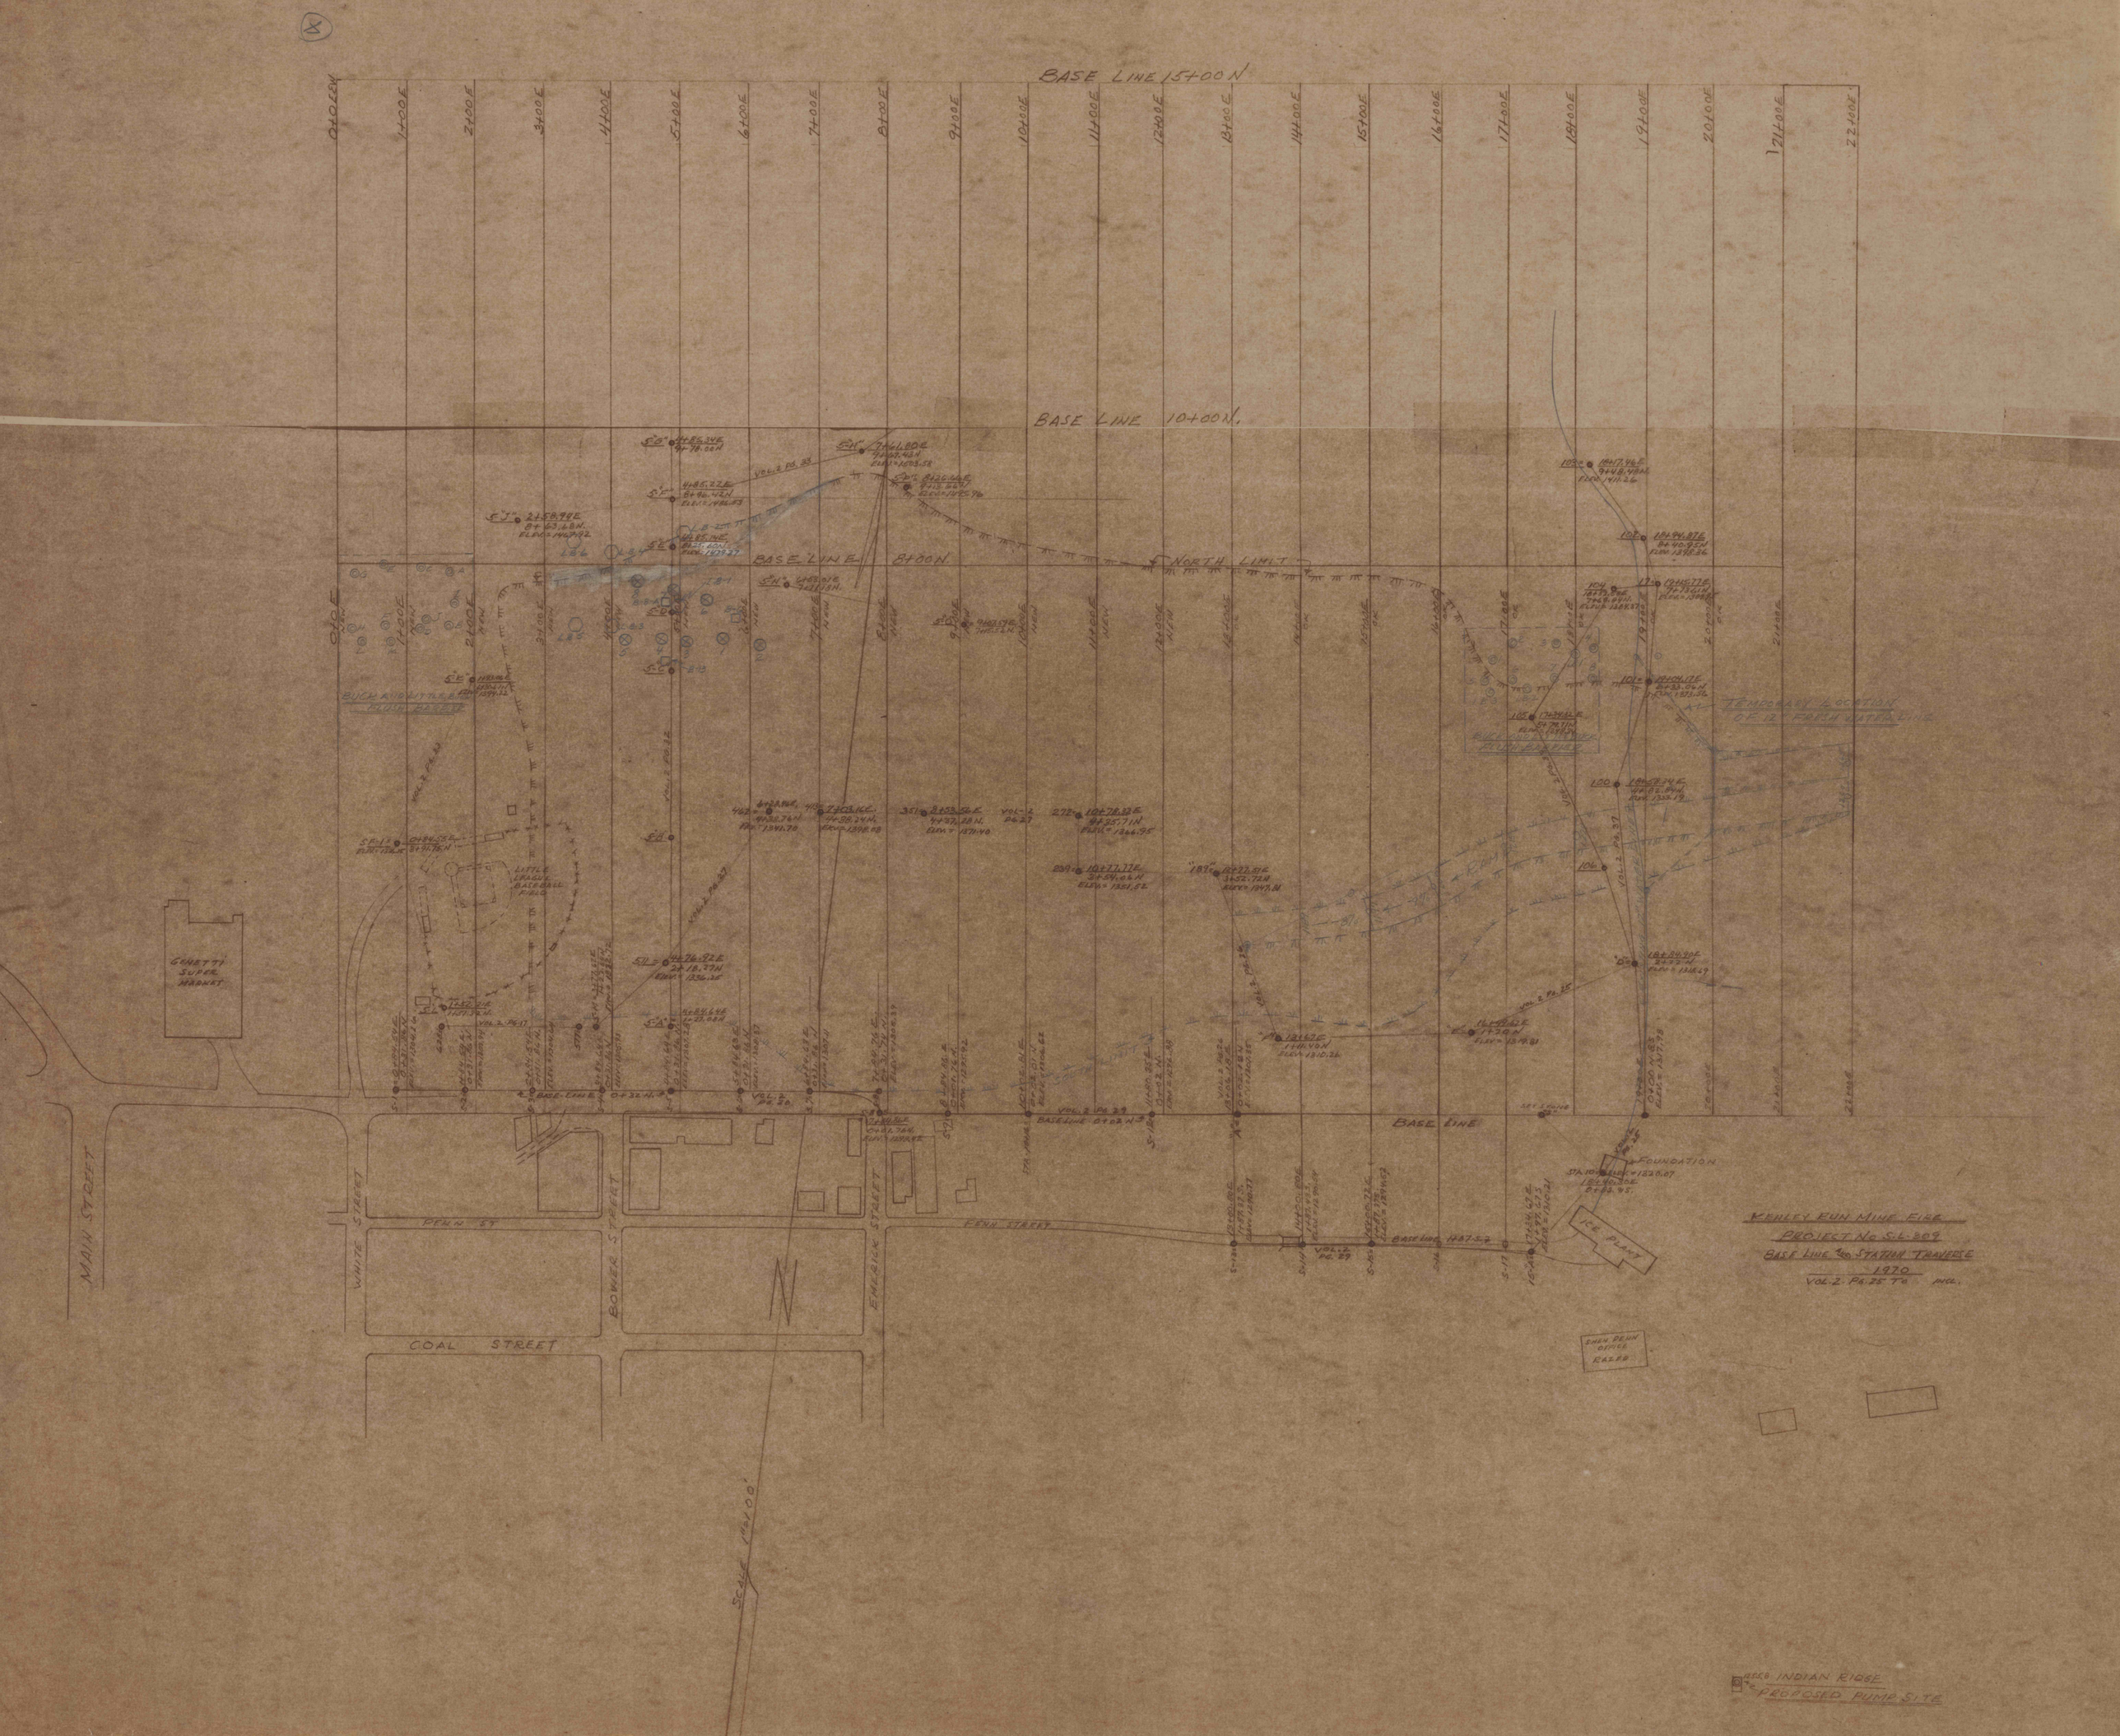
BASE LINE 15+00 N
BASE LINE 10+00 N.
BASE LINE 8+00 N.
NORTH LIMIT
BUCK AND LITTLE BUCK FLUSH BARRIER
TEMPORARY LOCATION OF 12" FRESH WATER LINE
GENETTI SUPER MARKET
MAIN STREET
WHITE STREET
PENN ST
BOWER STREET
EMERICK STREET
COAL STREET
PENN STREET
BASE LINE
FOUNDATION
ICE PLANT
SHEN PENN OFFICE RAZED
SCALE 1"=100'
KENLEY RUN MINE FIRE
PROJECT No S.L.309
BASE LINE AND STATION TRAVERSE
1970
VOL.2 PG.25 TO INCL.
INDIAN RIDGE
PROPOSED PUMP SITE