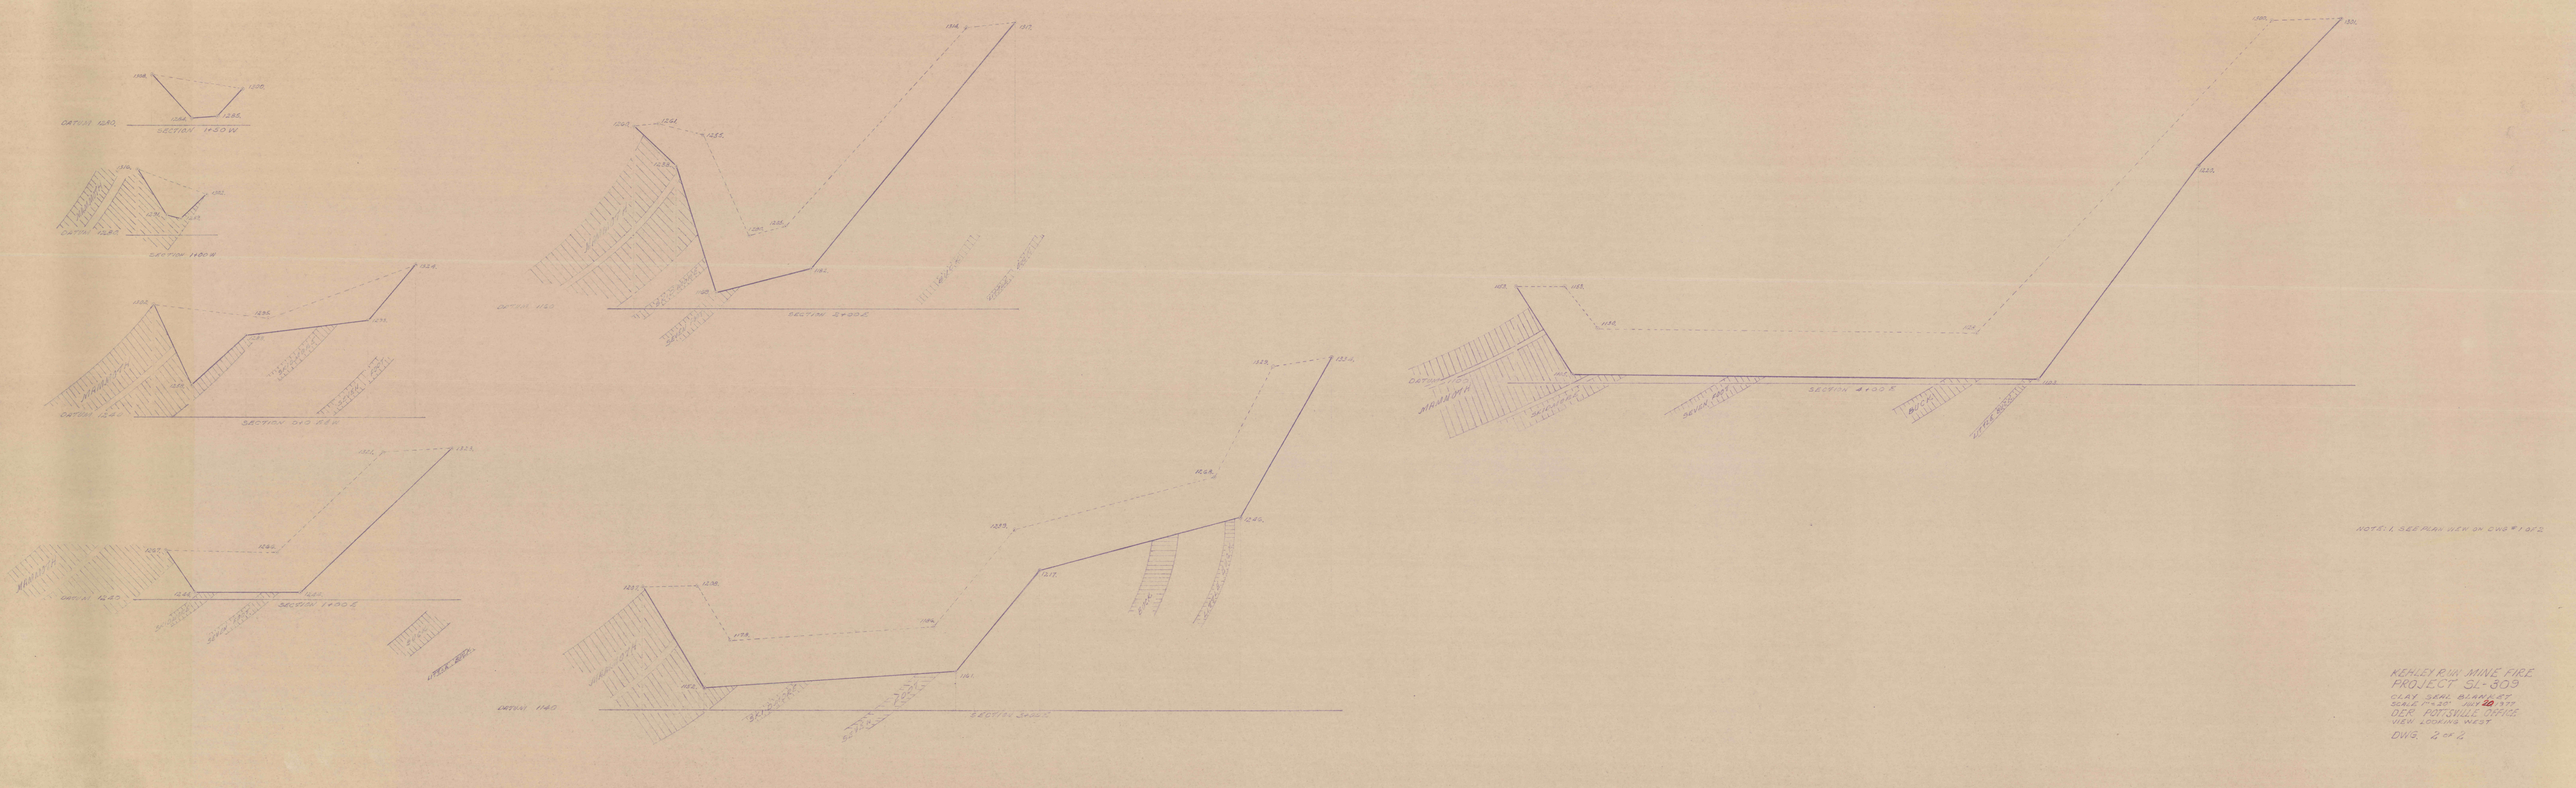
SECTION 1+50 W
SECTION 1+00 W
SECTION 0+50 W
SECTION 1+00 E
SECTION 2+00 E
SECTION 3+00 E
SECTION 4+00 E
NOTE: 1. SEE PLAN VIEW ON DWG #1 OF 2.
KEHLEY RUN MINE FIRE
PROJECT SL-309
CLAY SEAL BLANKET
SCALE 1"=20' JUNE 20 1977
DER POTTSVILLE OFFICE
VIEW LOOKING WEST
DWG. 2 OF 2