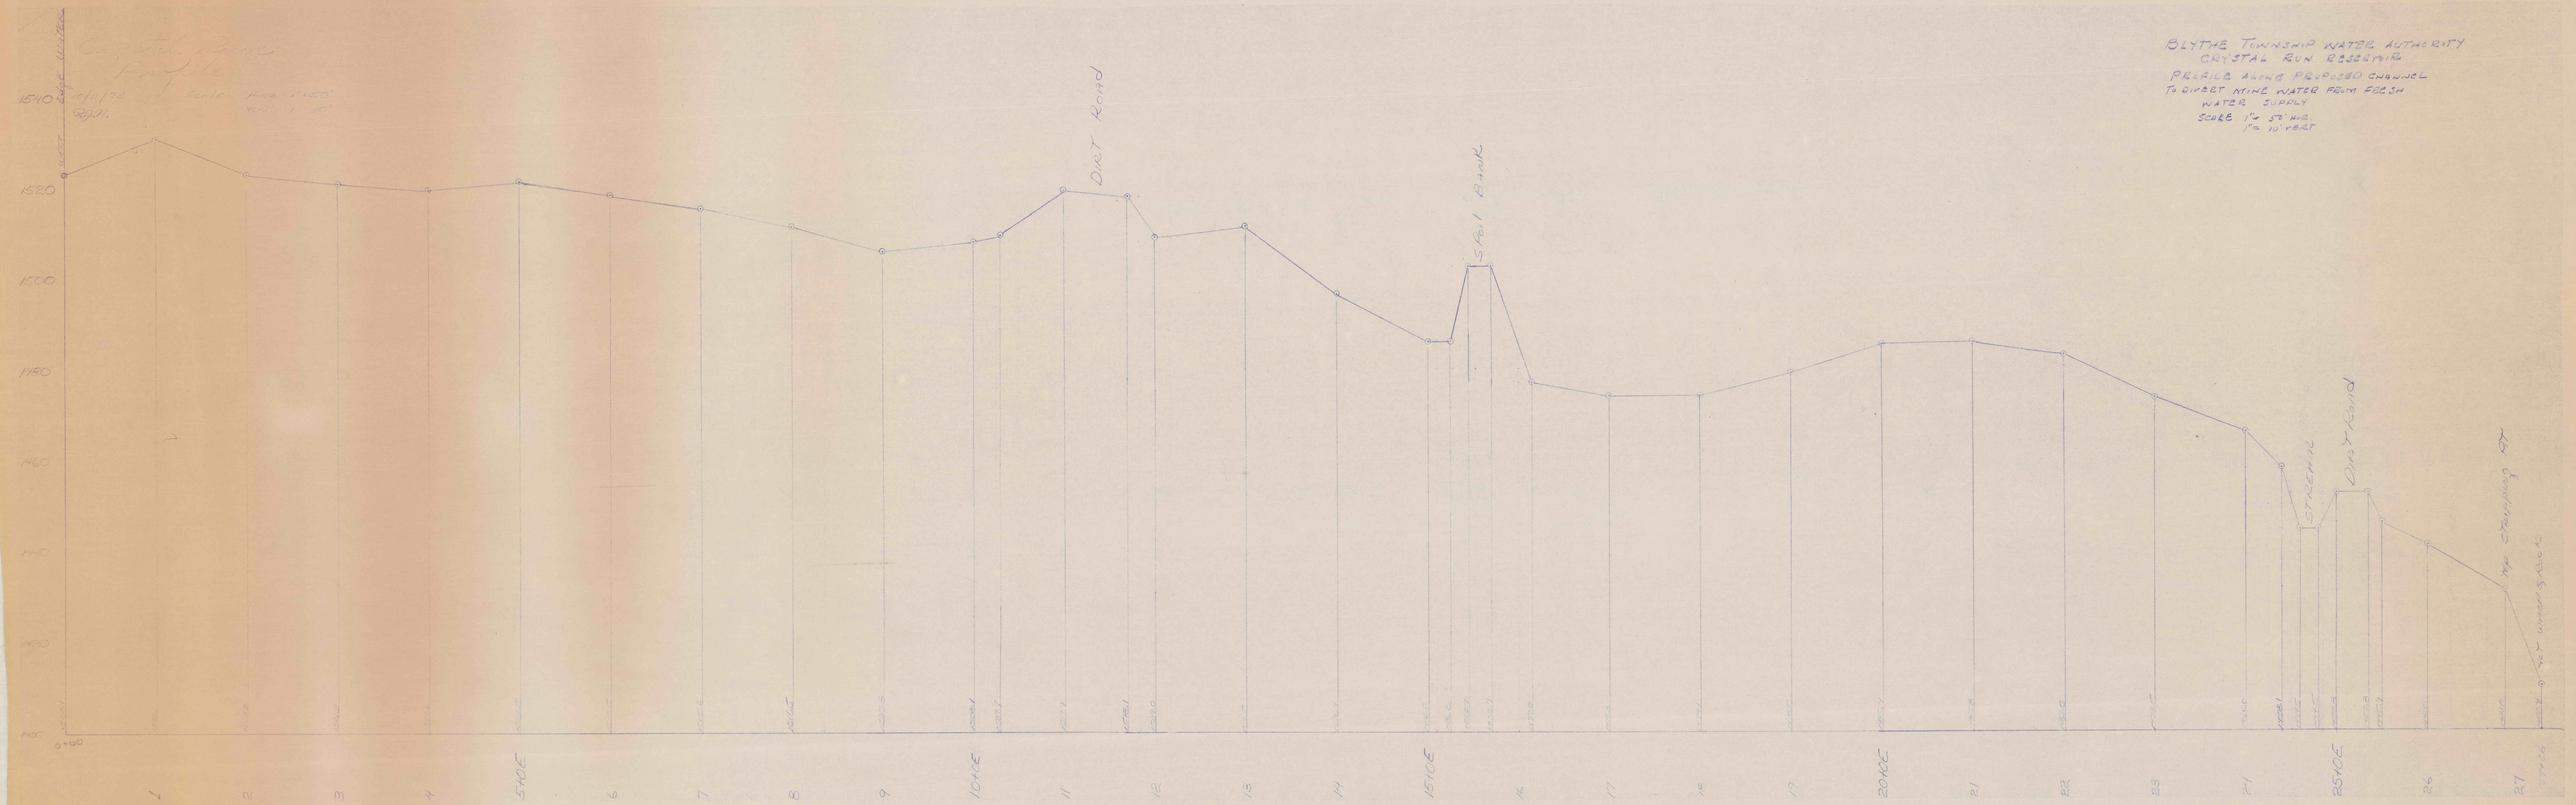BLYTHE TOWNSHIP WATER AUTHORITY
CRYSTAL RUN RESERVOIR
PROFILE ALONG PROPOSED CHANNEL
TO DIVERT MINE WATER FROM FOSH
WATER SUPPLY
SCALE 1" = 50' HOR.
1" = 10' VERT