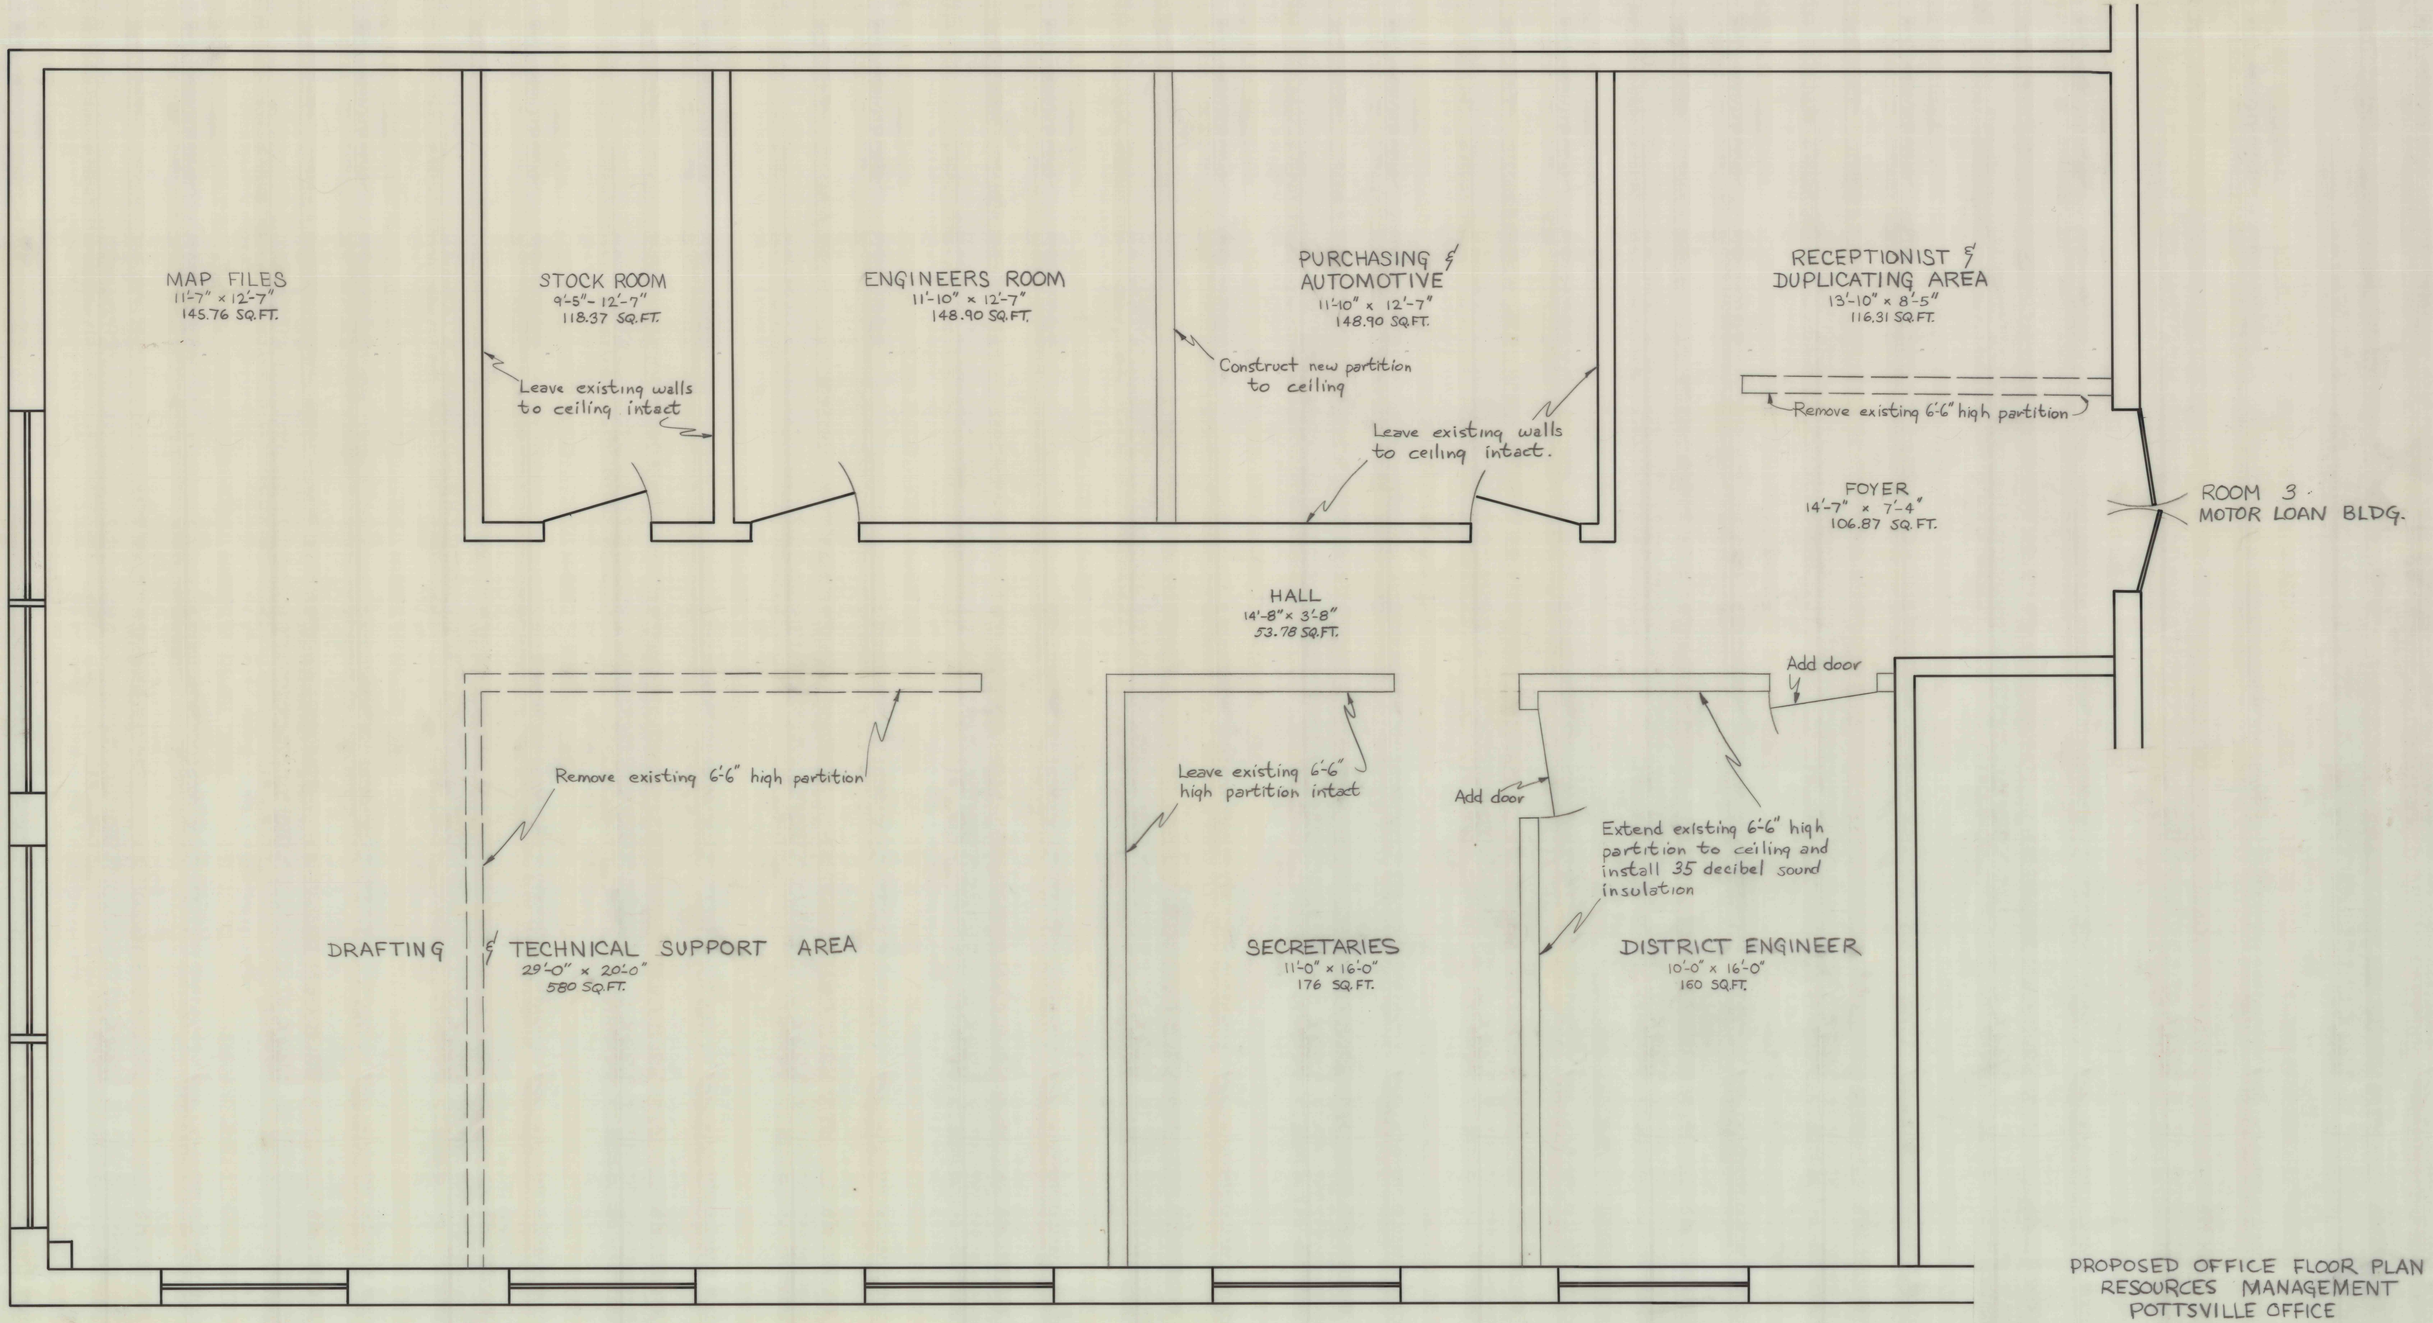

PROPOSED OFFICE FLOOR PLAN
RESOURCES MANAGEMENT
POTTSVILLE OFFICE

1/2" = 1'-0"