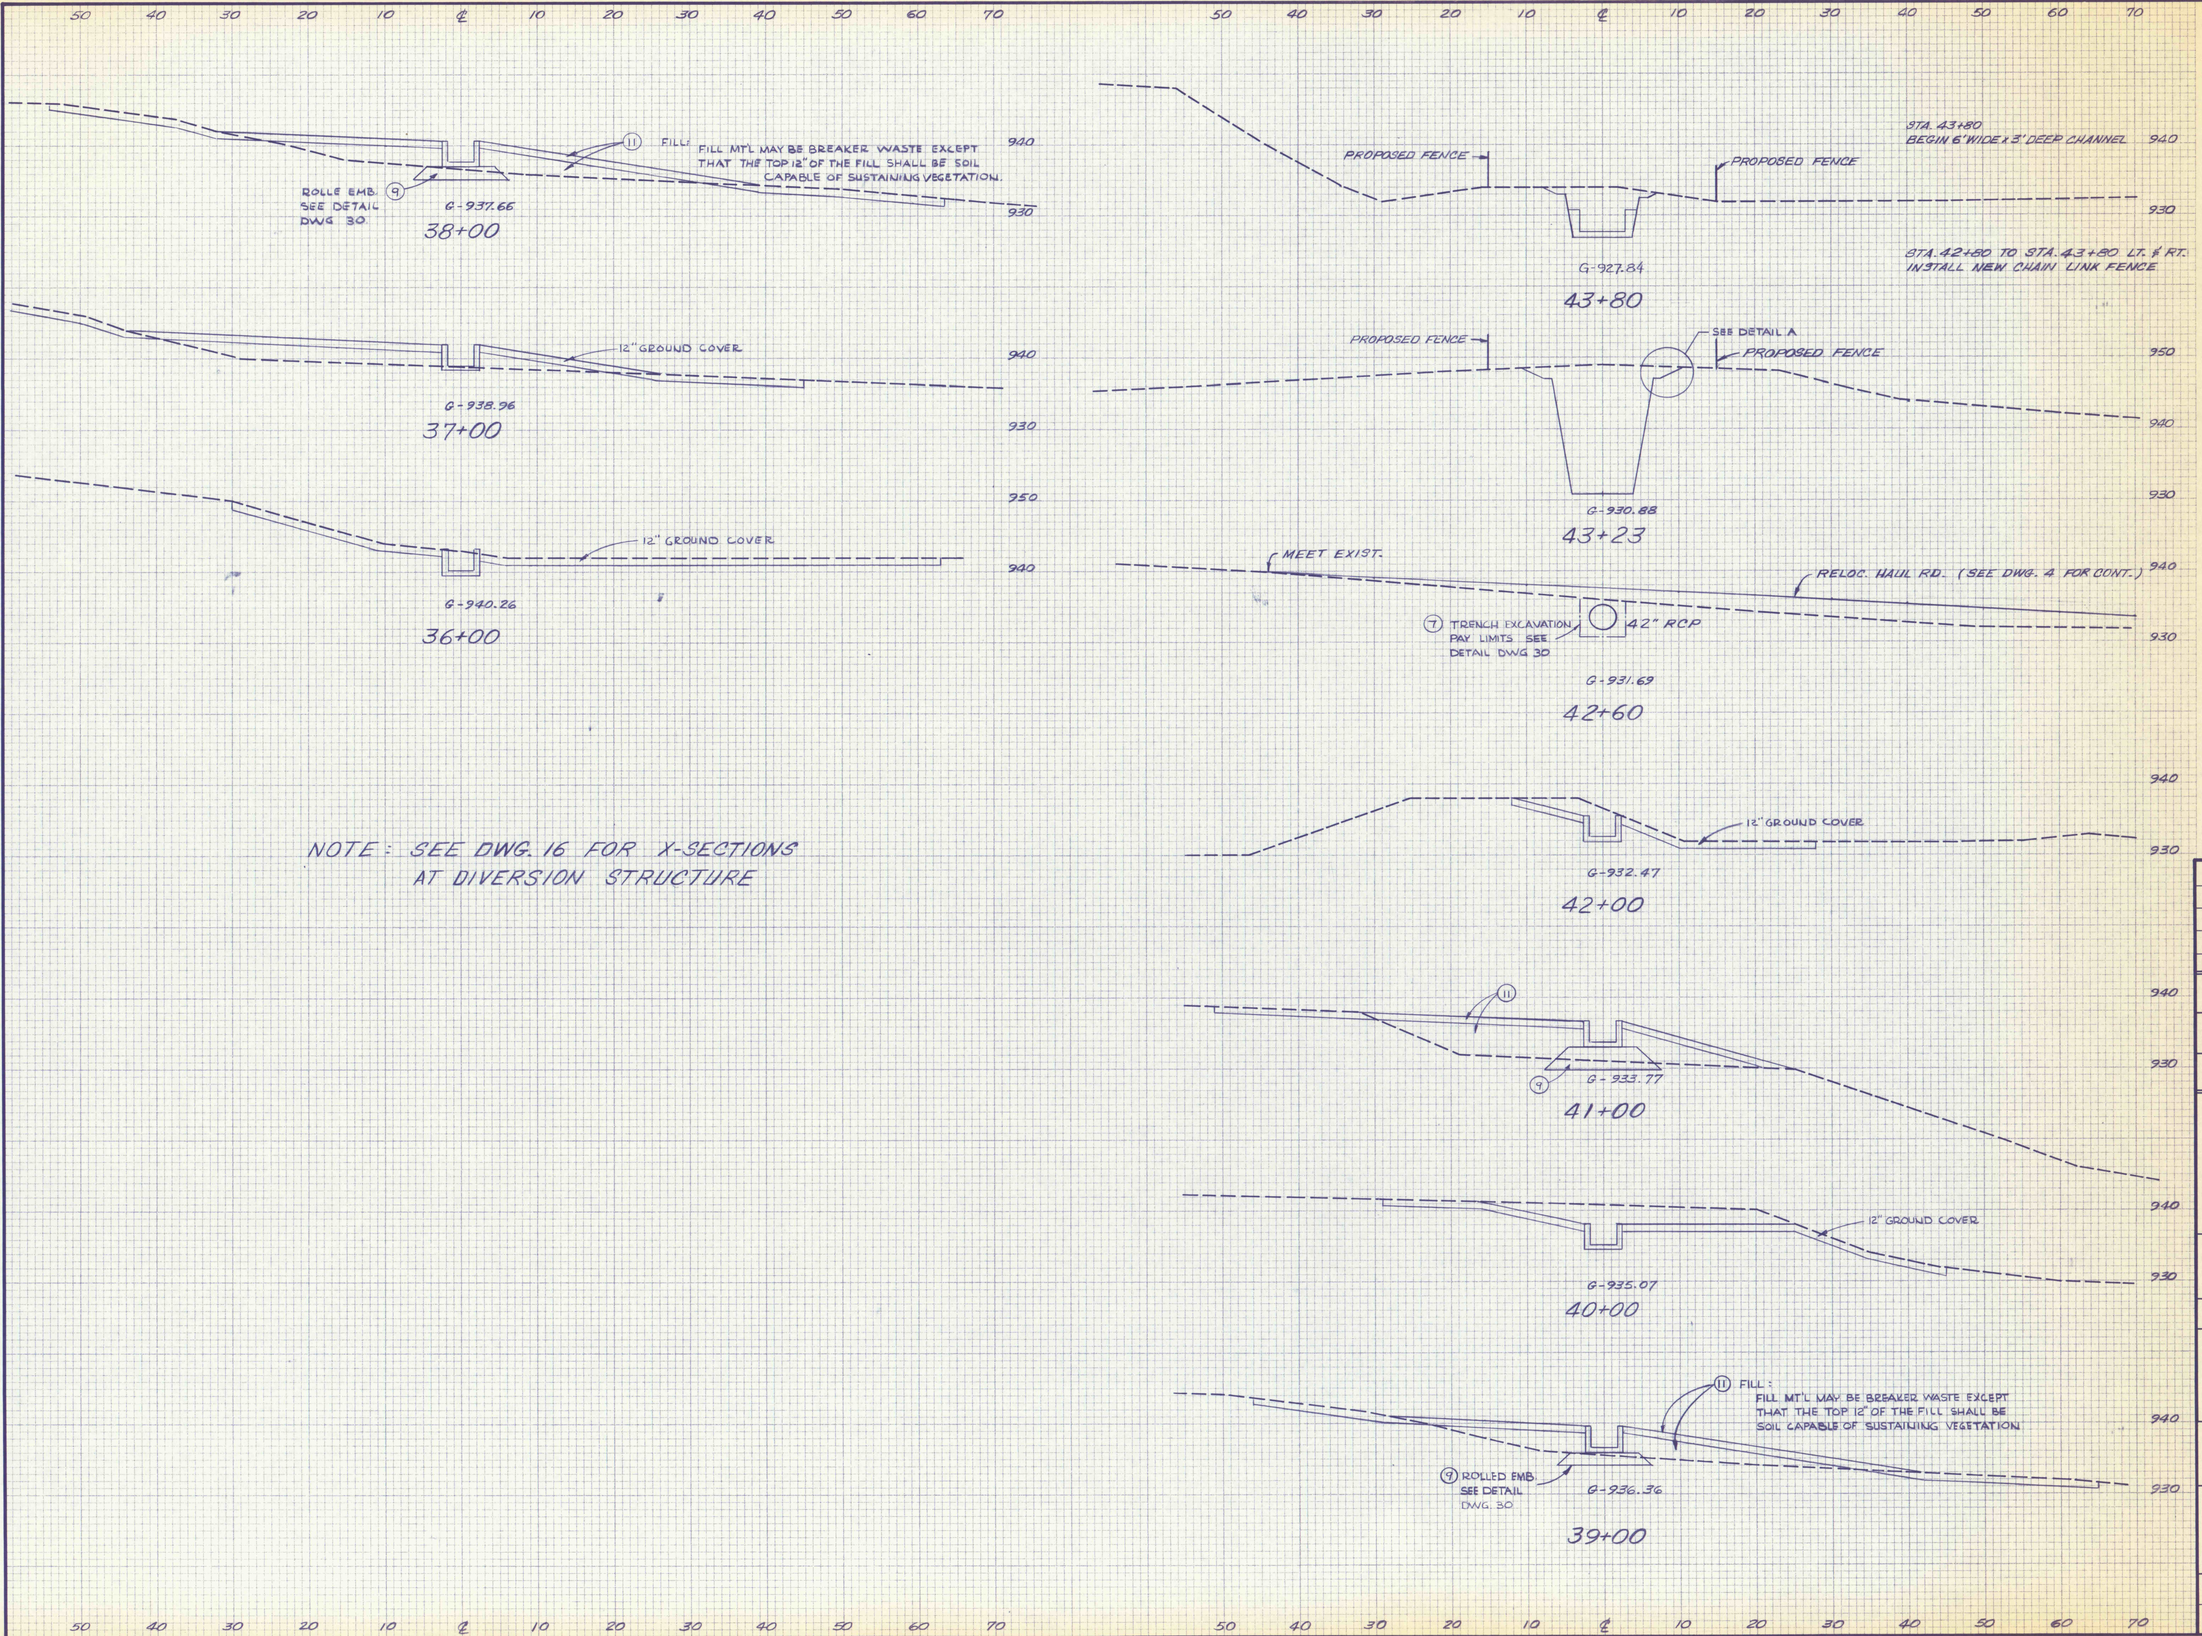

NOTE: SEE DWG. 16 FOR X-SECTIONS AT DIVERSION STRUCTURE

○ PAY ITEM NO.

CUT-FILL SLOPES — 2:1 SHALL MEAN 2 HORIZONTAL ON 1 VERTICAL.

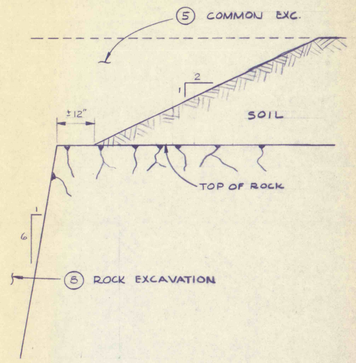

DETAIL A

SCALE: 1/2 IN. = 1 FT.

NO.	DATE	REVISION	APPR

SUBMITTED

PROFESSIONAL

APPROVED

CHIEF — DIVISION OF MINE RECLAMATION

APPROVED

DIRECTOR — BUREAU OF DESIGN

FINAL

S.J.M. JUL 28 1977

COMMONWEALTH OF PENNSYLVANIA
DEPARTMENT OF ENVIRONMENTAL RESOURCES
OFFICE OF RESOURCES MANAGEMENT

CONTRACT NO. SL 181-3-101.1

SUGAR NOTCH RUN AMD ABATEMENT PROJECT WARRIOR CREEK AND SOLOMON CREEK WATERSHEDS

GEO-Technical Services
CONSULTING ENGINEERS & GEOLOGISTS
HARRISBURG, PA.

CROSS SECTIONS
STA. 36+00 TO STA. 43+80

DRAWN BY	DATE
WEH	MAY 1977
CHECKED BY	SCALE
SJM	As Shown