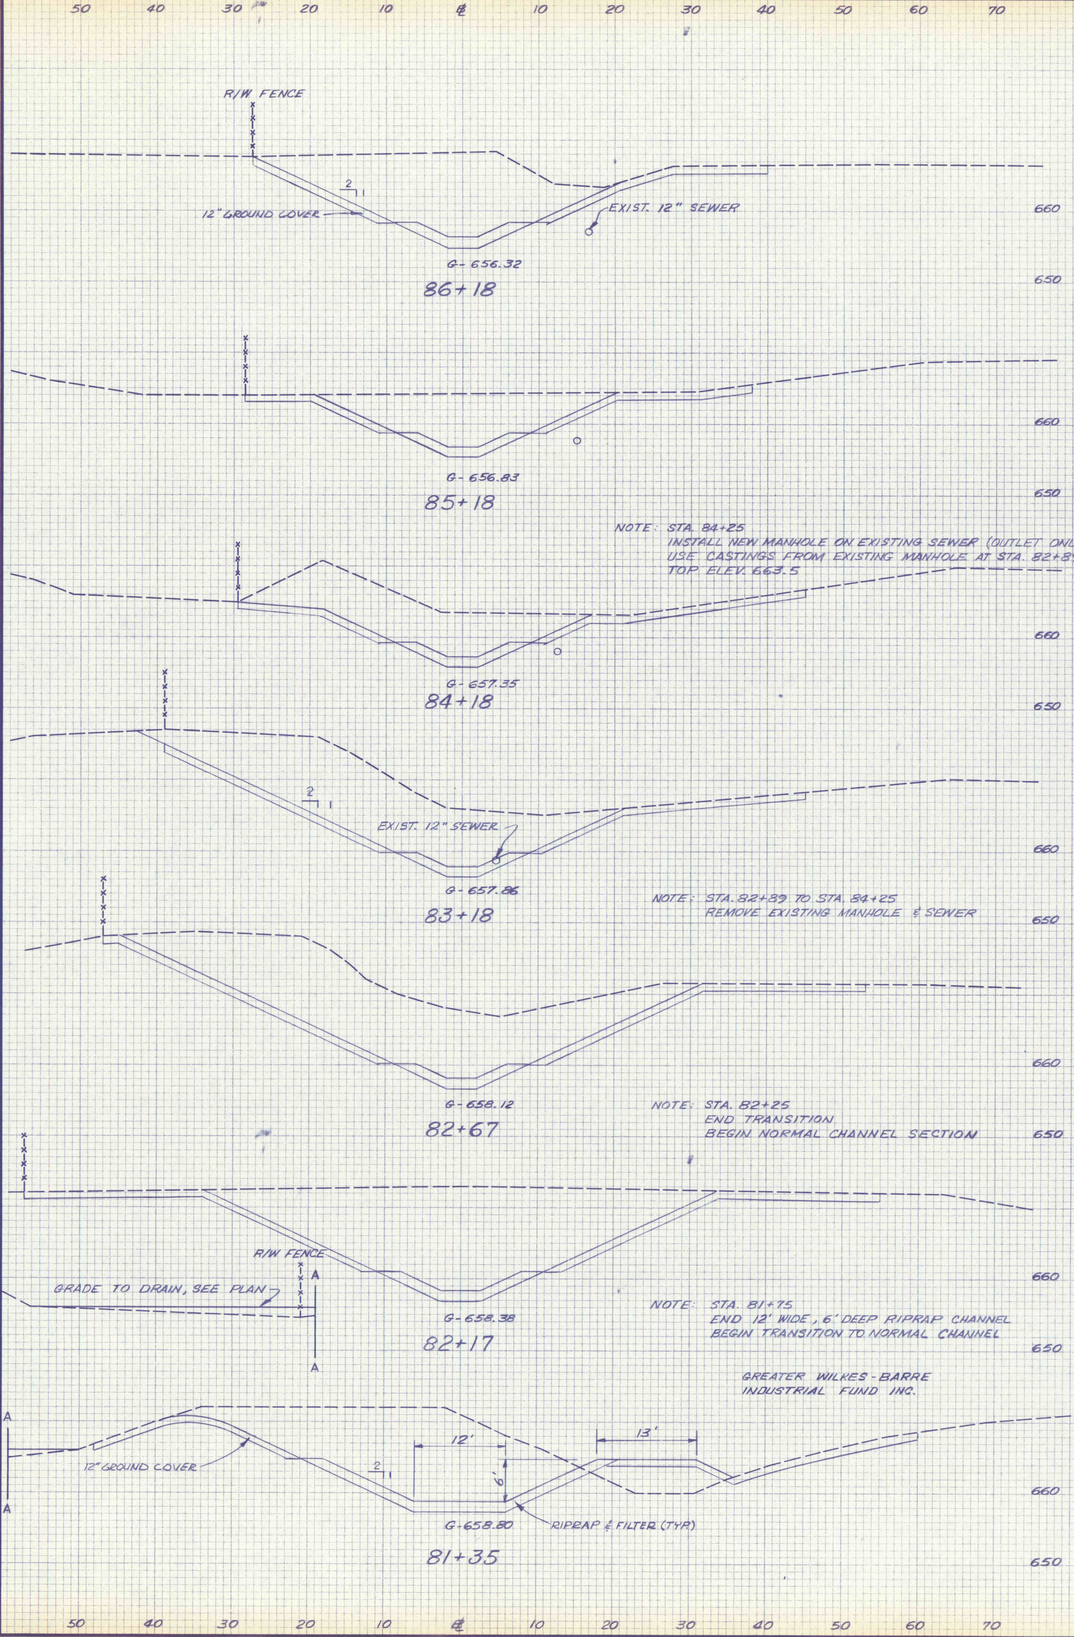

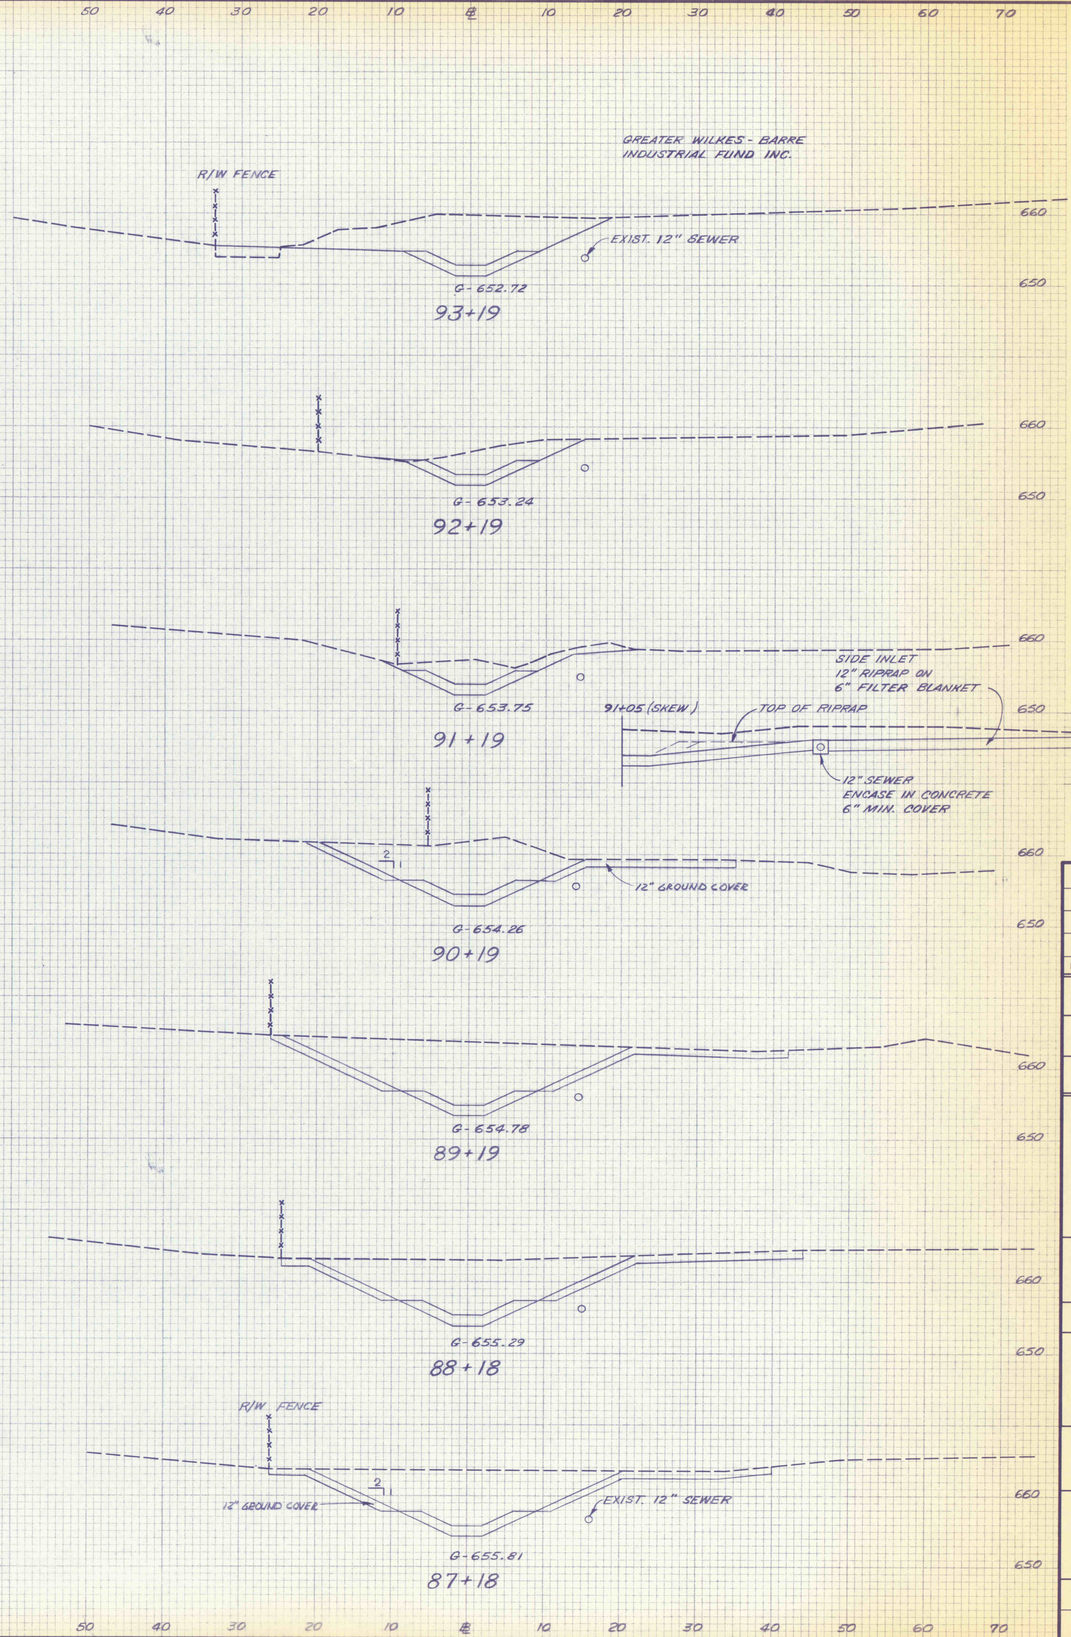

NO.	DATE	REVISION	APPR

SUBMITTED

PROFESSIONAL

APPROVED

CHIEF – DIVISION OF MINE RECLAMATION

APPROVED

DIRECTOR – BUREAU OF DESIGN

FINAL

S.J.M. JUL 28 1977

COMMONWEALTH OF PENNSYLVANIA
DEPARTMENT OF ENVIRONMENTAL RESOURCES
OFFICE OF RESOURCES MANAGEMENT

CONTRACT NO. SL 181 - 3 - 101.1

SUGAR NOTCH RUN AMD ABATEMENT PROJECT WARRIOR CREEK AND SOLOMON CREEK WATERSHEDS

GEO – Technical Services
CONSULTING ENGINEERS & GEOLOGISTS
HARRISBURG, PA.

CROSS SECTIONS STA. 81+35 TO STA. 93+19

DRAWN BY	DATE
W.E.H	MAY 1977
CHECKED BY	SCALE
S.J.M	As Shown