PLAN

100 50 0 100

SCALE: 1" = 100'

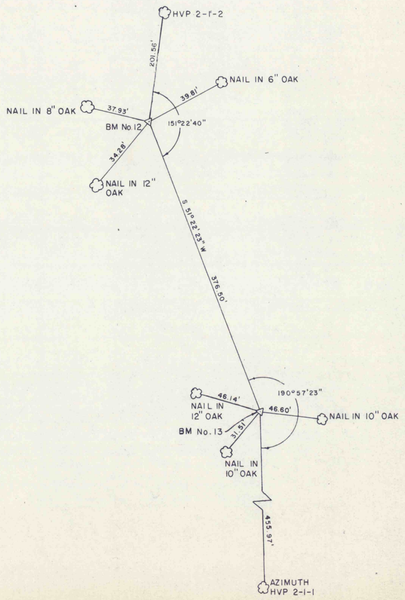

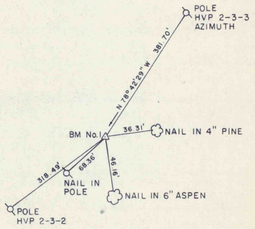

BENCH MARK DATA				
BM NO.	ELEVATION	DESCRIPTION	N. COORDINATE	E. COORDINATE
1	1,122.80'	5/8" REBAR WITH CAP	10,074.74	19,625.69
12	1,005.90'	5/8" REBAR WITH CAP	10,684.89	16,481.64
13	1,047.02'	5/8" REBAR WITH CAP	10,449.86	16,187.51

TOPOGRAPHY BY
THE EADS GROUP
ALTOONA, PA 16602
USING AERIAL PHOTOGRAPHY
DATED 4-14-86

COORDINATES ARE ON A RANDOM DATA BASE, RELATIVE TO THIS SITE ONLY.

ALL ELEVATIONS SHOWN ARE BASED ON U.S.G.S. DATUM.

RELATIVE ERROR OF CLOSURE FOR TRAVERSE 1:19,000

TRAVERSE ADJUSTMENT BY COMPASS RULE METHOD.

ALL DIMENSIONS AND EXISTING CONDITIONS SHALL BE CHECKED AND VERIFIED BY CONTRACTOR AT THE SITE.

NO.	DATE	REVISION	APPR.

SUBMITTED

PROJECT CO-ORDINATOR

APPROVED

CHIEF-DIV. OF ACID MINE DRAINAGE ABATEMENT

APPROVED

DIRECTOR-BUREAU OF ABANDONED MINE RECLAMATION

COMMONWEALTH OF PENNSYLVANIA
DEPARTMENT OF ENVIRONMENTAL RESOURCES
OFFICE OF RESOURCES MANAGEMENT

CONTRACT NO. OSM 49 (3662) 101.1

DRAWN BY	DATE	DRAWING NO.
CHECKED BY	SCALE	1 of 3