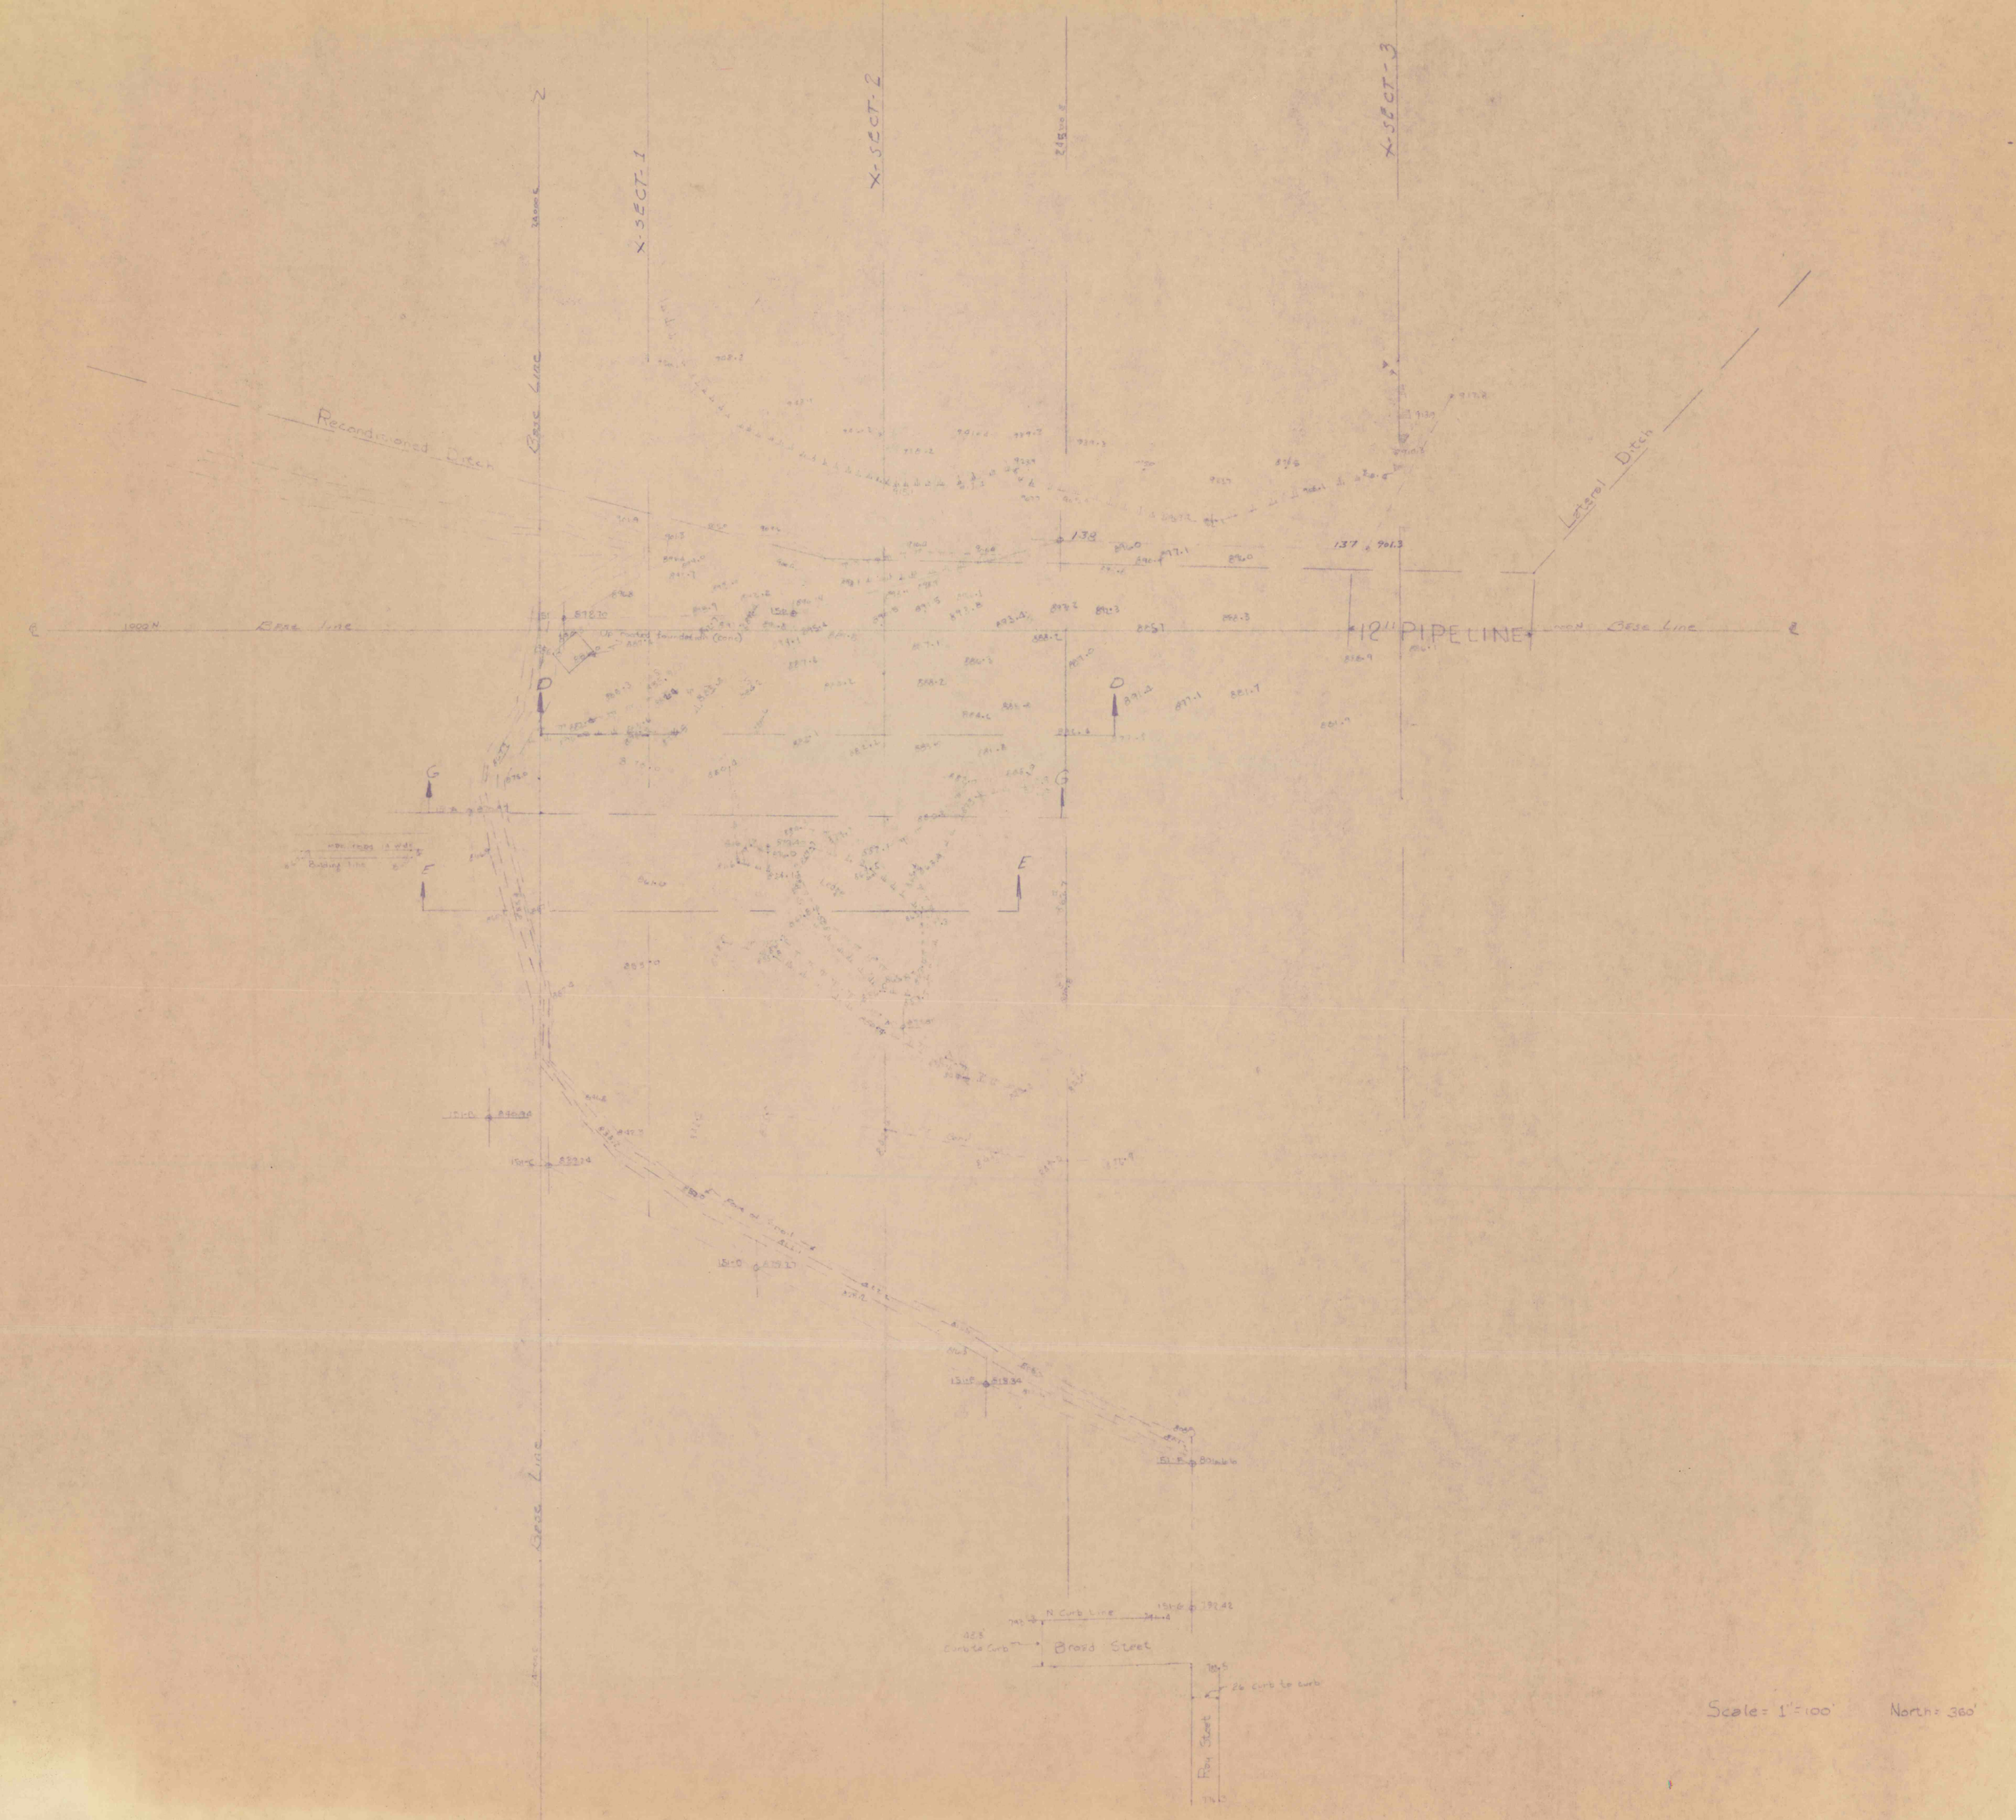

X-SECT-1
X-SECT-2
X-SECT-3
Base Line
Reconditioned Ditch
Lateral Ditch
12" PIPELINE
Base Line
Up rooted foundation (conc)
Base Line
N Curb Line
Broad Street
Curb to Curb
26' curb to curb
Roy Street
Scale = 1" = 100'
North = 360'