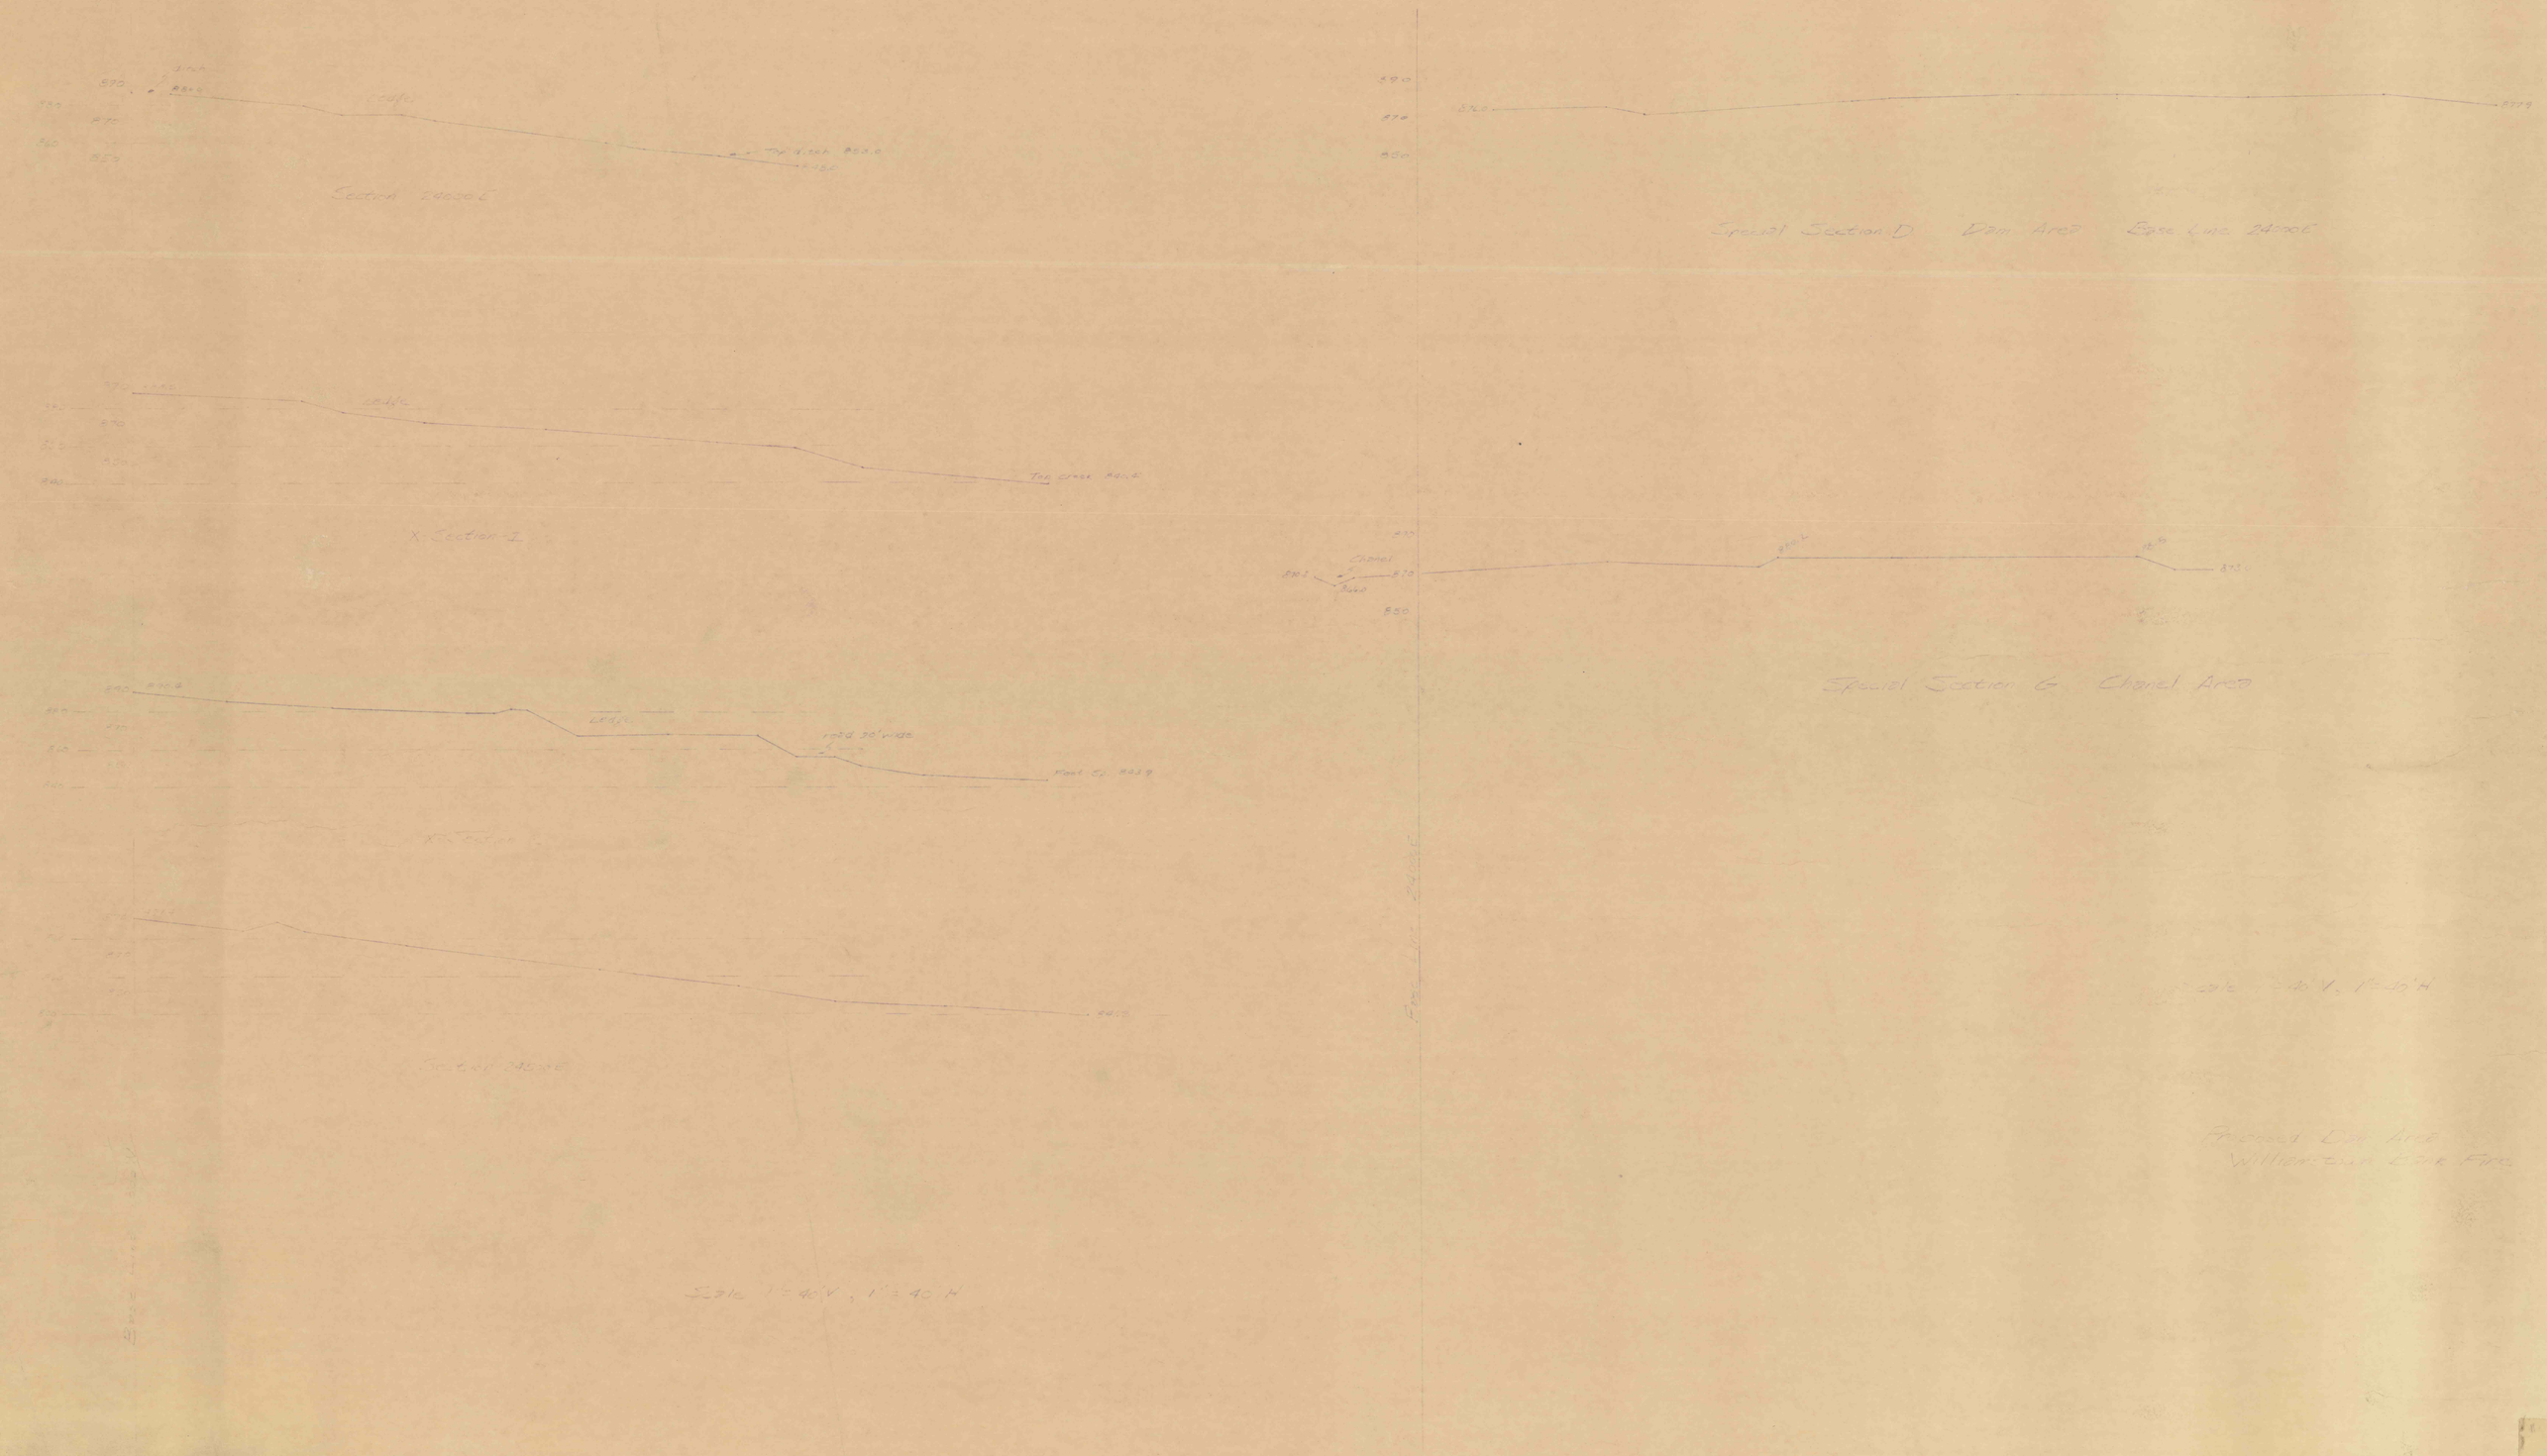
Section 24000 E
Special Section D Dam Area Base Line 24000 E
X-Section-1
Special Section G Chanel Area
Section 24500 E
Scale 1" = 40' V, 1" = 40' H
Proposed Dam Area
Williamstown Bank Fire