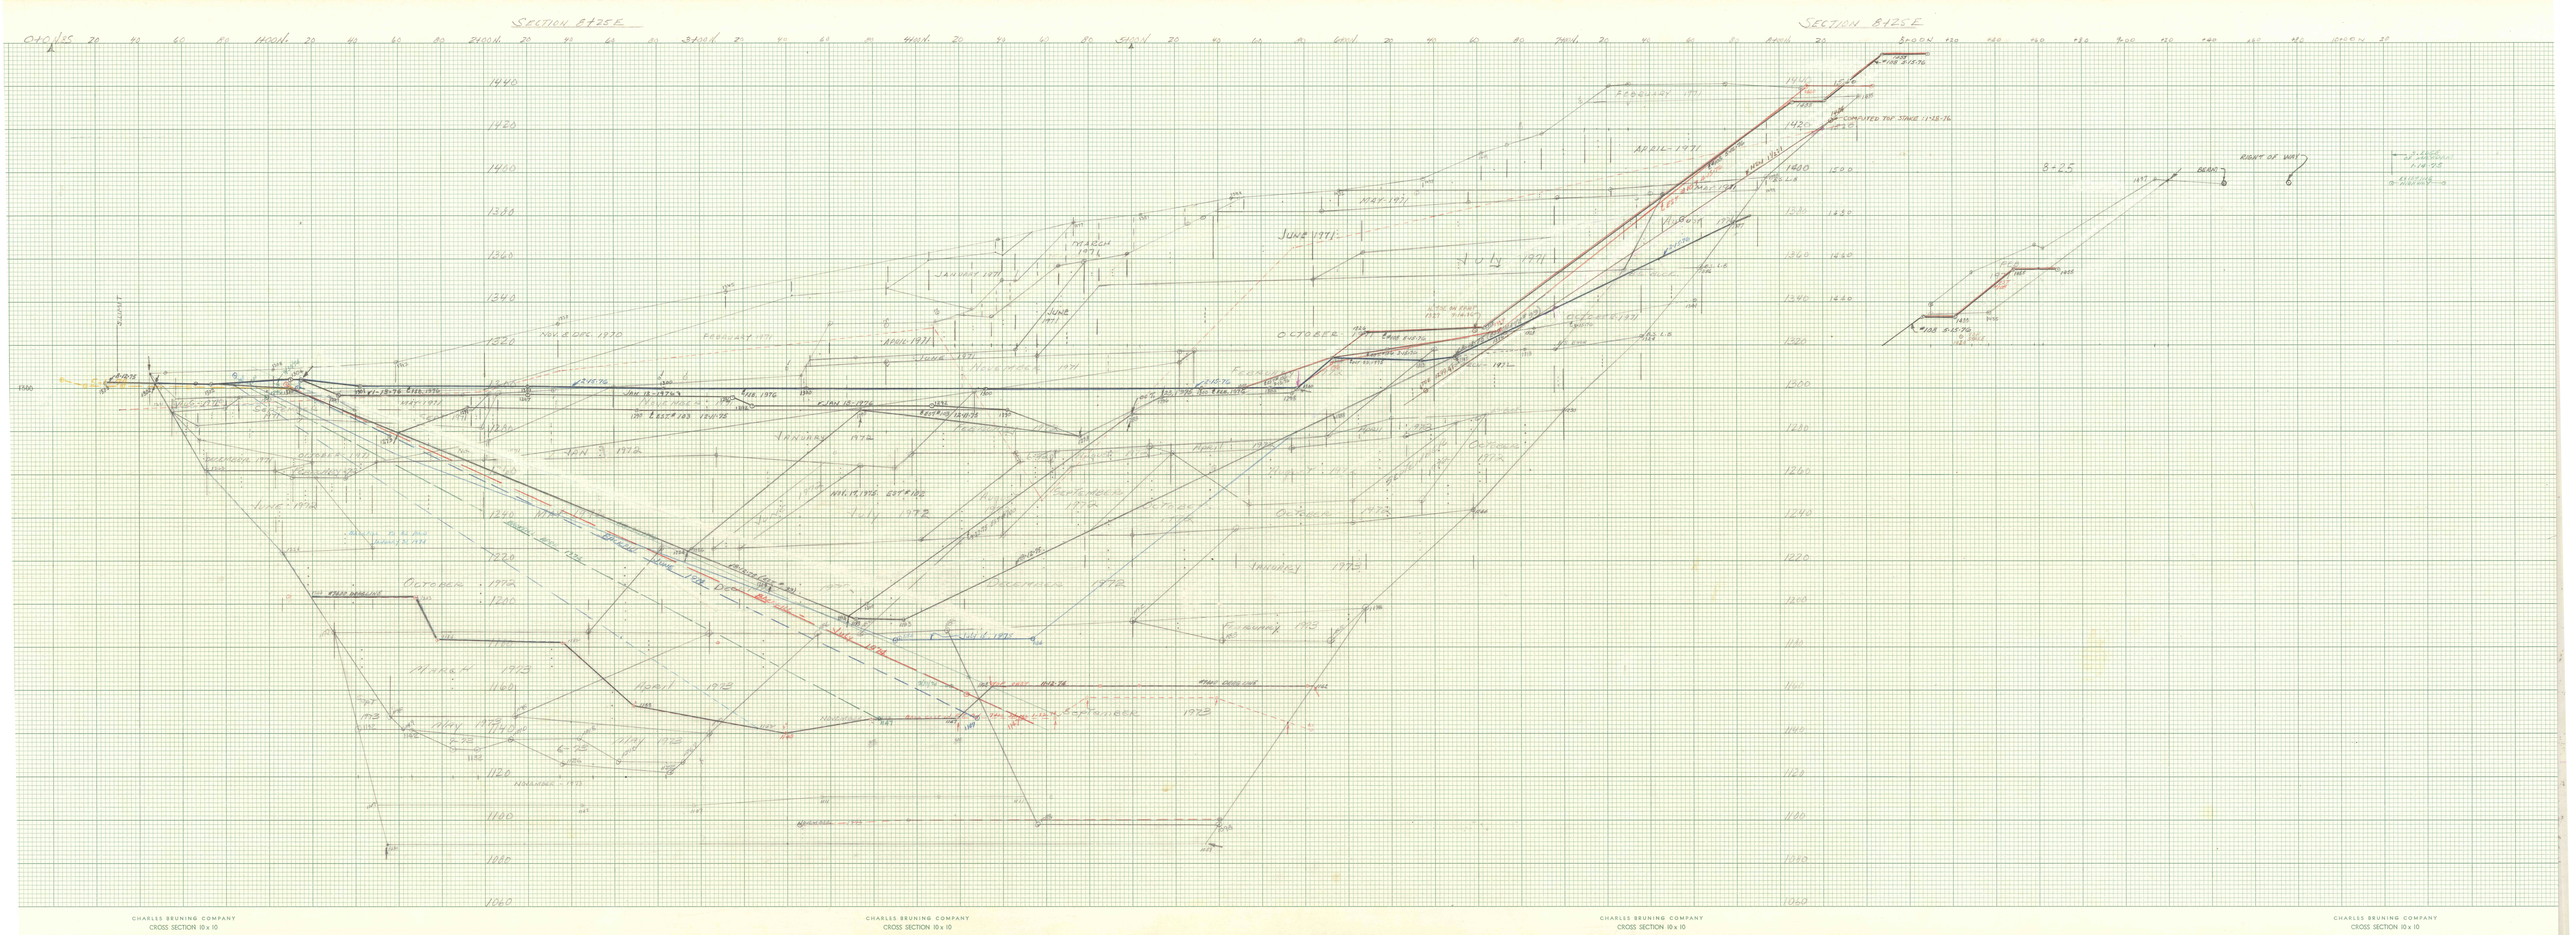
SECTION B+25E
SECTION B+25E
CHARLES BRUNING COMPANY
CROSS SECTION 10 x 10
CHARLES BRUNING COMPANY
CROSS SECTION 10 x 10
CHARLES BRUNING COMPANY
CROSS SECTION 10 x 10
CHARLES BRUNING COMPANY
CROSS SECTION 10 x 10