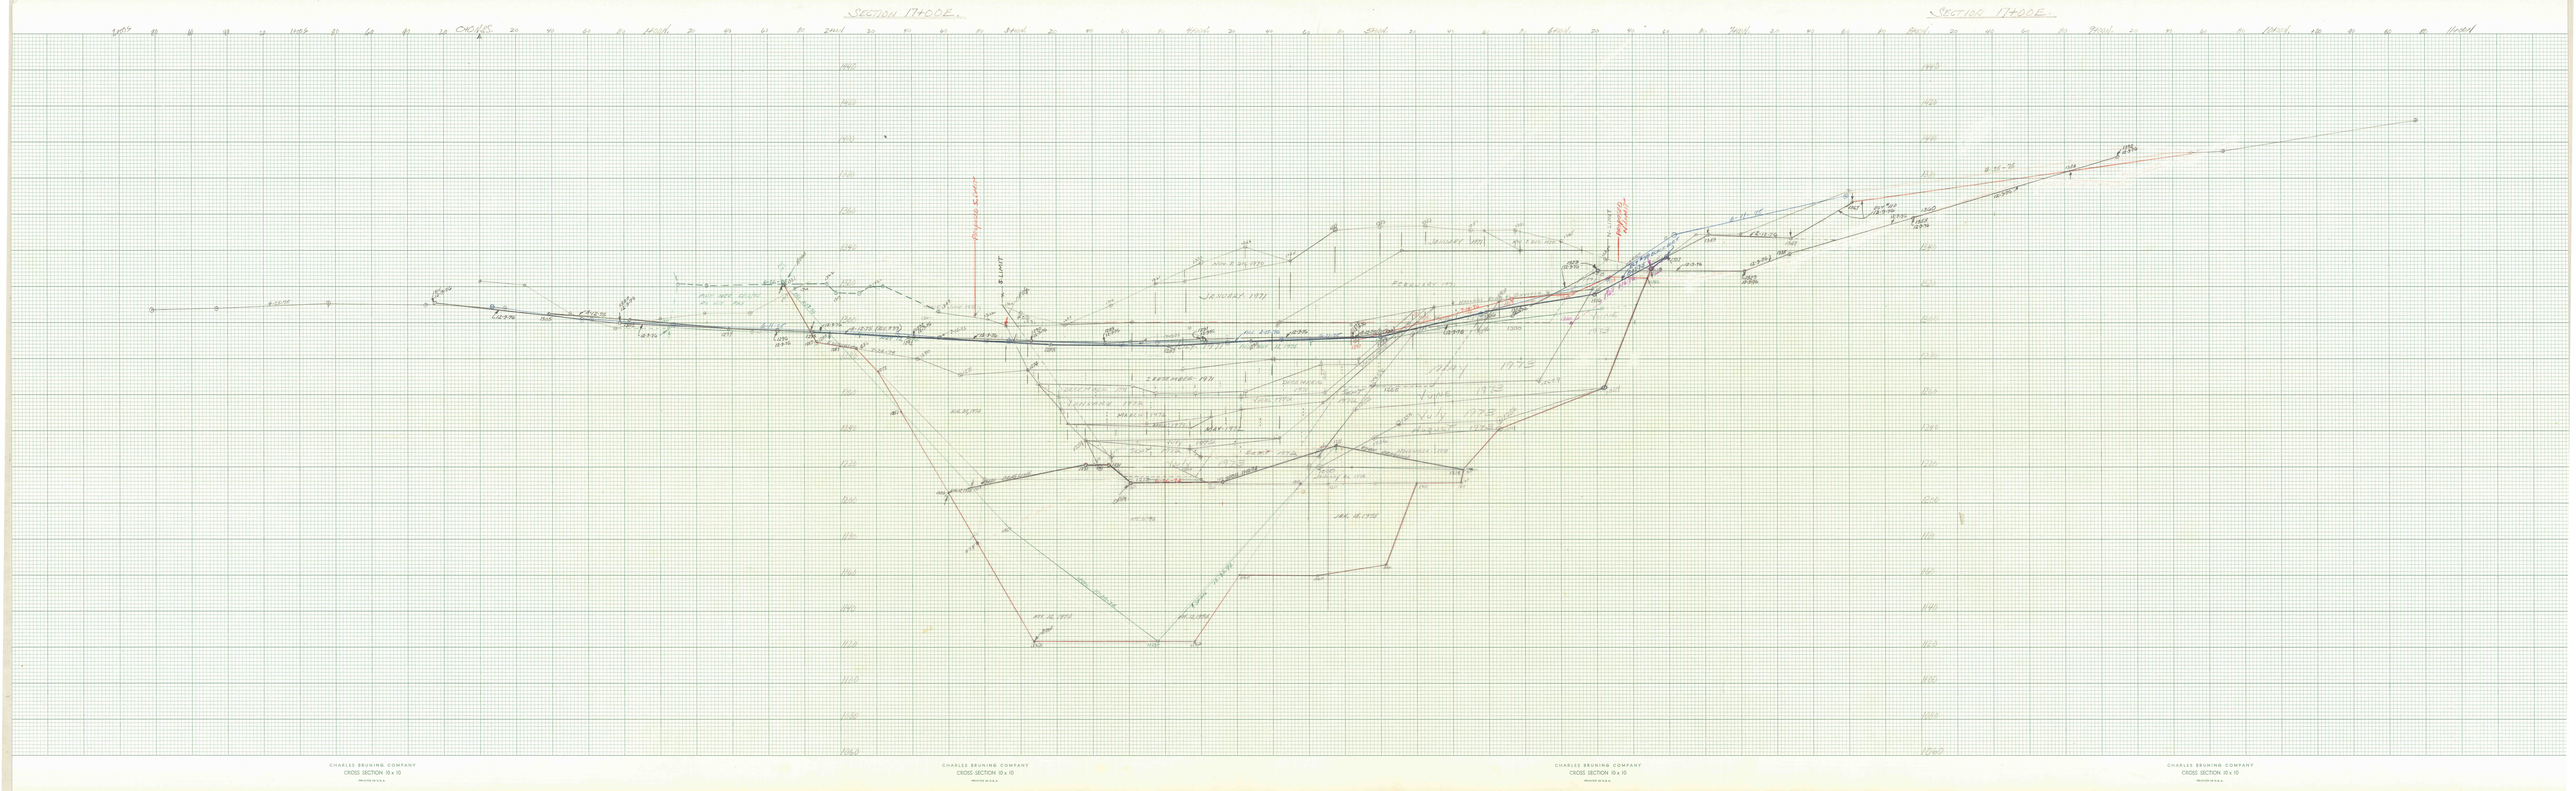
SECTION 17+00E.
SECTION 17+00E.
CROSS
PROPOSED SLOPE
PROPOSED
CHARLES BRUNING COMPANY
CROSS SECTION 10 x 10
CHARLES BRUNING COMPANY
CROSS SECTION 10 x 10
CHARLES BRUNING COMPANY
CROSS SECTION 10 x 10
CHARLES BRUNING COMPANY
CROSS SECTION 10 x 10