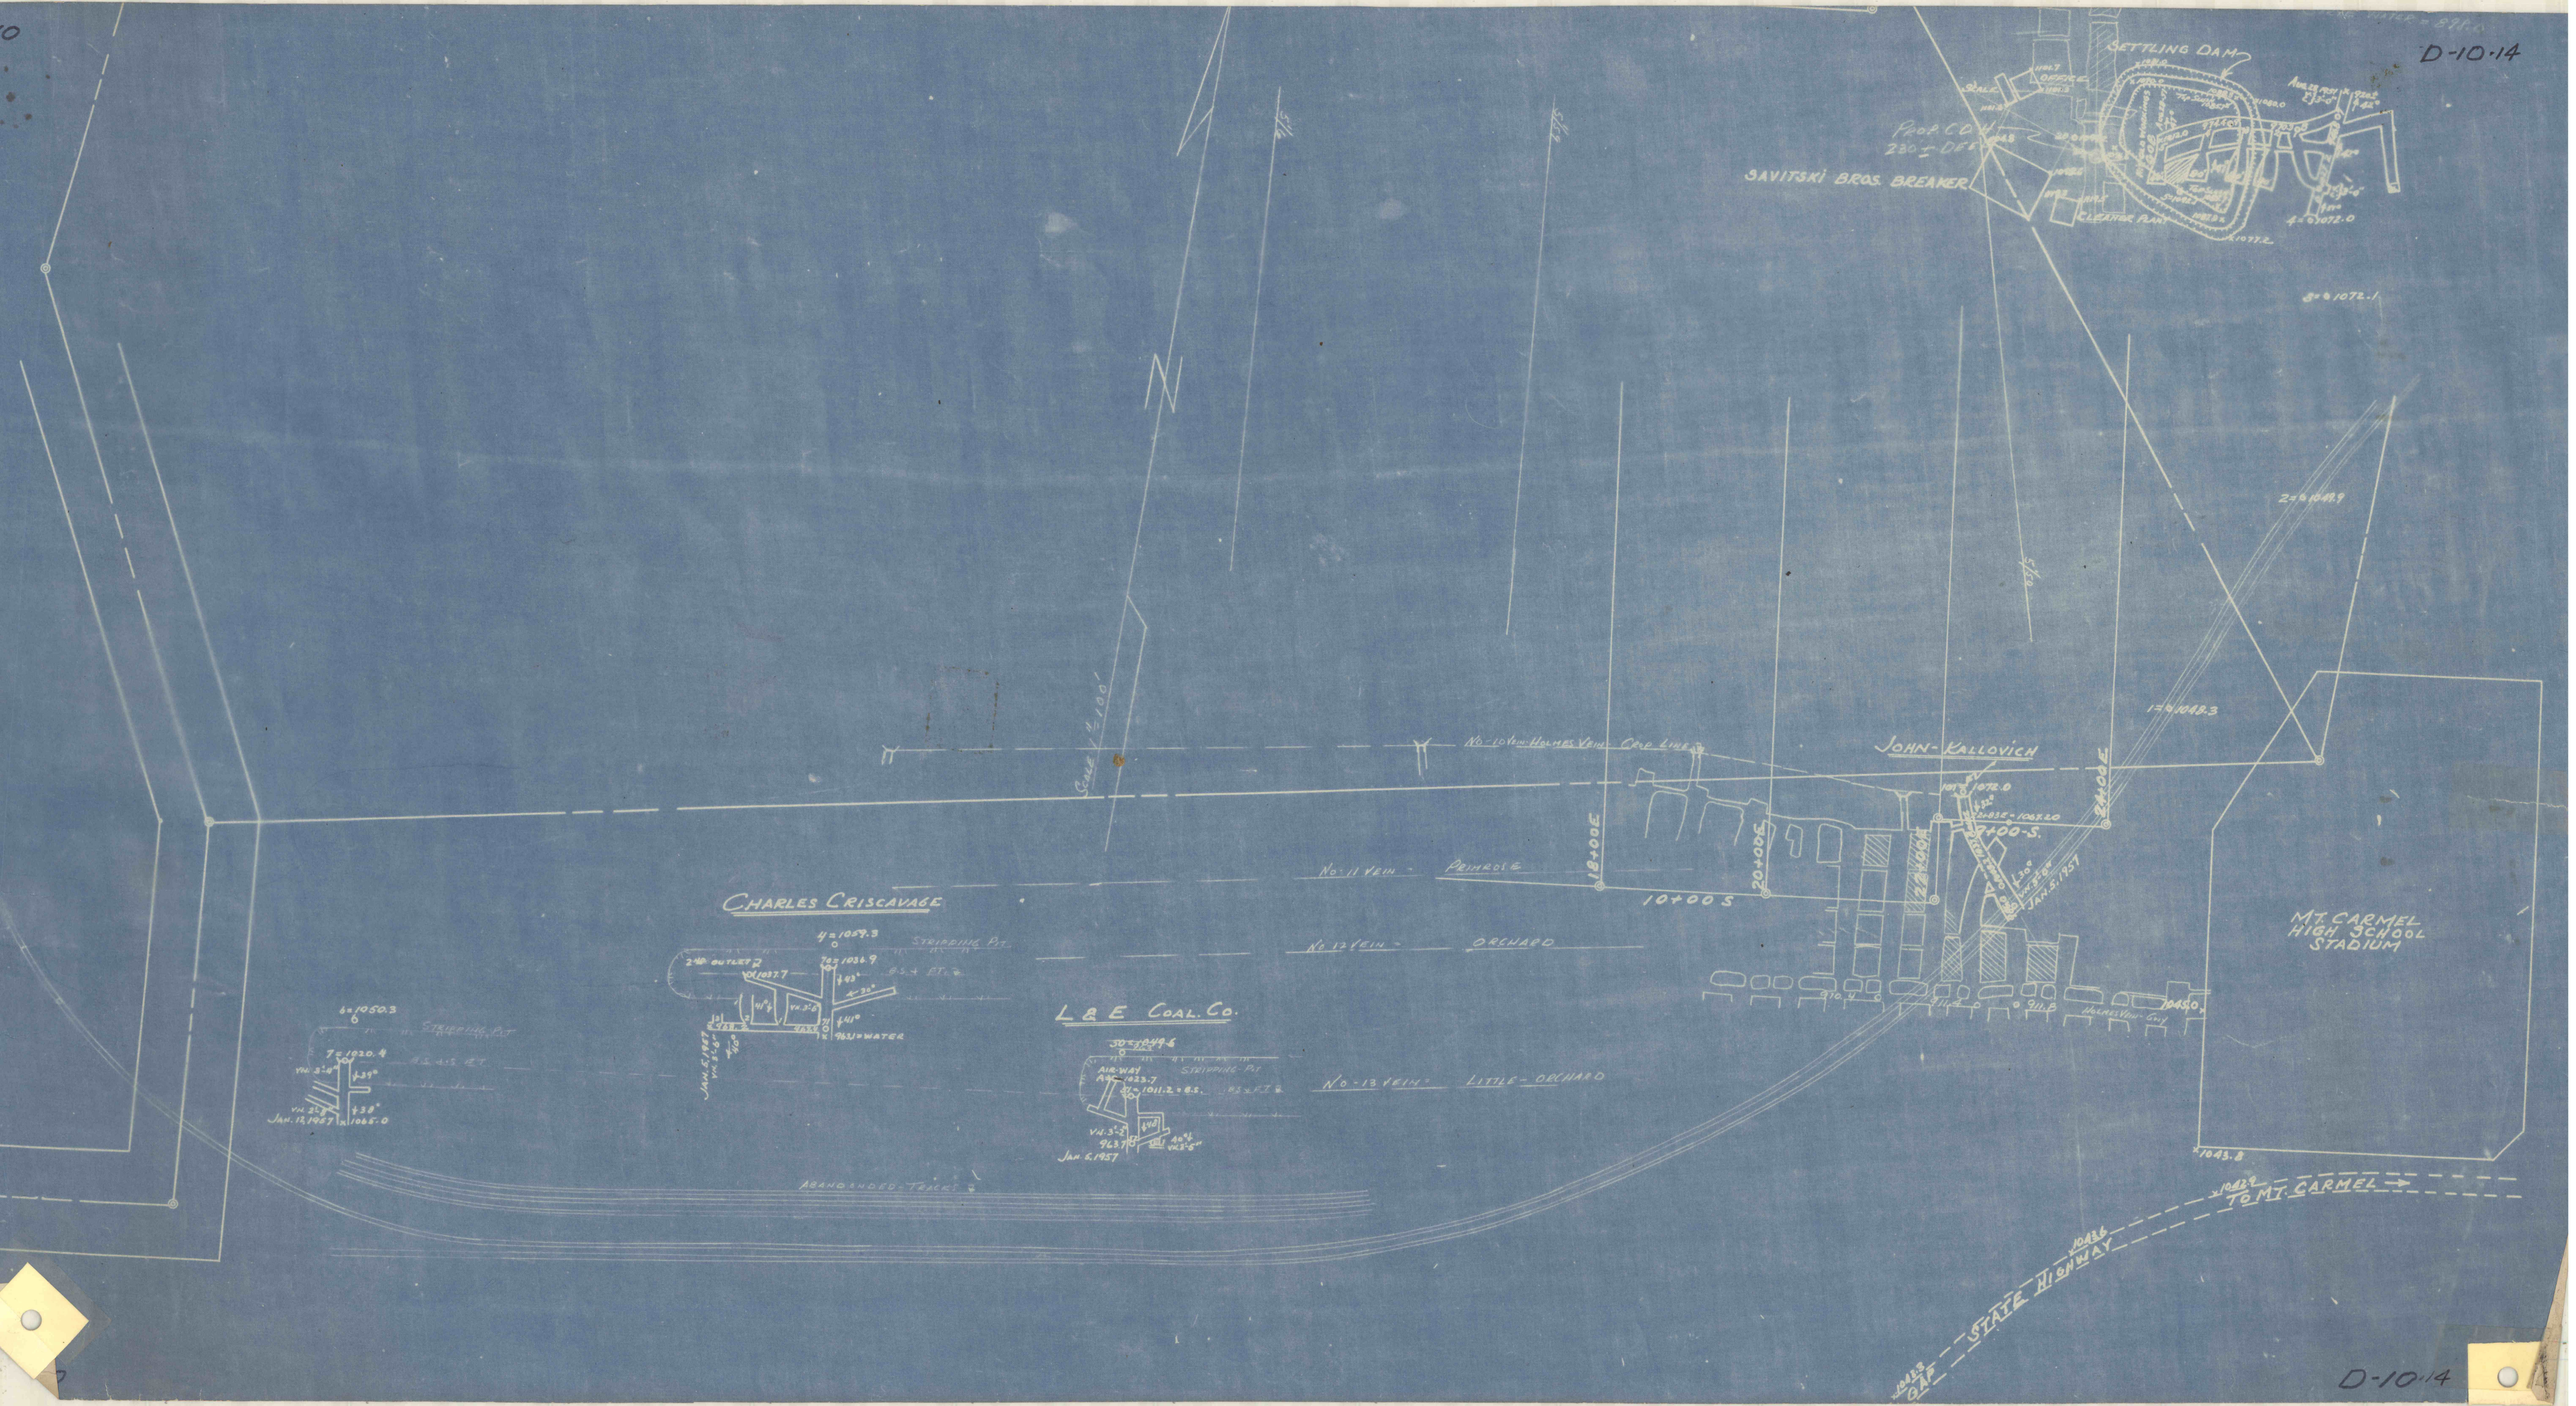
D-10-14
SETTLING DAM
SAVITSKI BROS. BREAKER
CLEANER PLANT
JOHN-KALLOVICH
No-10 VEIN-HOLMES VEIN-CROP LINE
No-11 VEIN - PRIMROSE
No-12 VEIN - ORCHARD
No-13 VEIN - LITTLE-ORCHARD
CHARLES CRISCAVAGE
L & E COAL CO.
STRIPPING PIT
ABANDONED TRACKS
18+00E
20+00E
22+00E
24+00E
10+00 S
7+00-S.
MT. CARMEL HIGH SCHOOL STADIUM
TO MT. CARMEL
STATE HIGHWAY
GAP
D-10-14