D-1-1-13

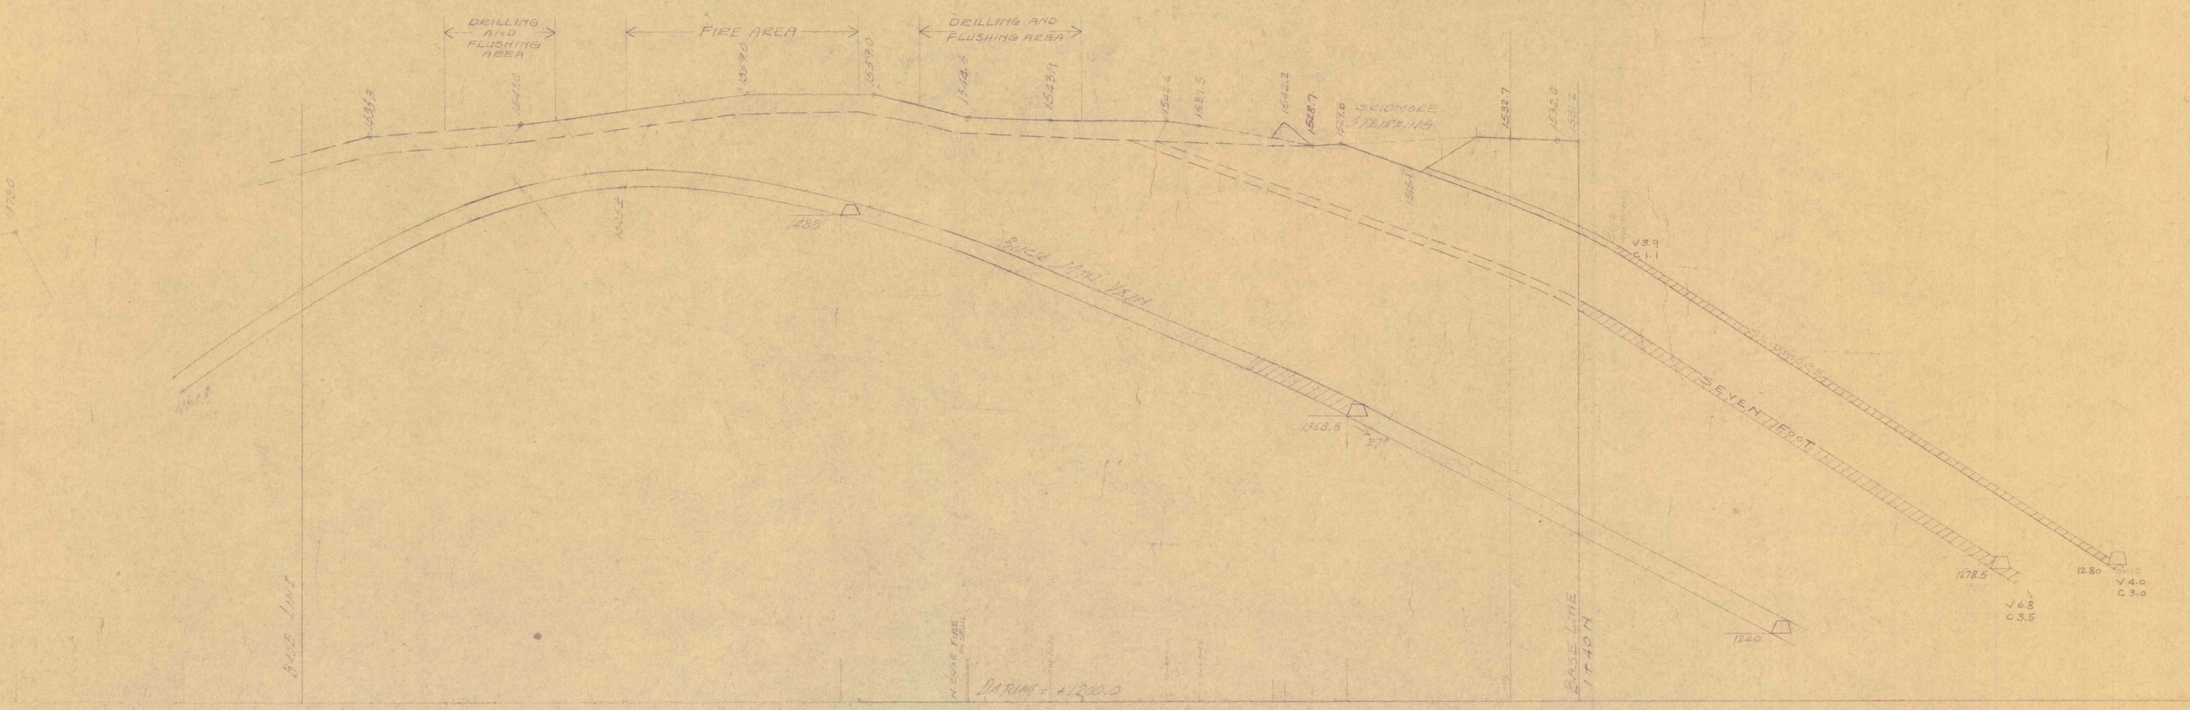
DRILLING AND FLUSHING AREA
FIRE AREA
DRILLING AND FLUSHING AREA
SKIDMORE STRIPPING
BASE LINE
1+40 N
DATUM = +1200.0
SECT. 27 - LOOKING WEST - SCALE 1"=50'

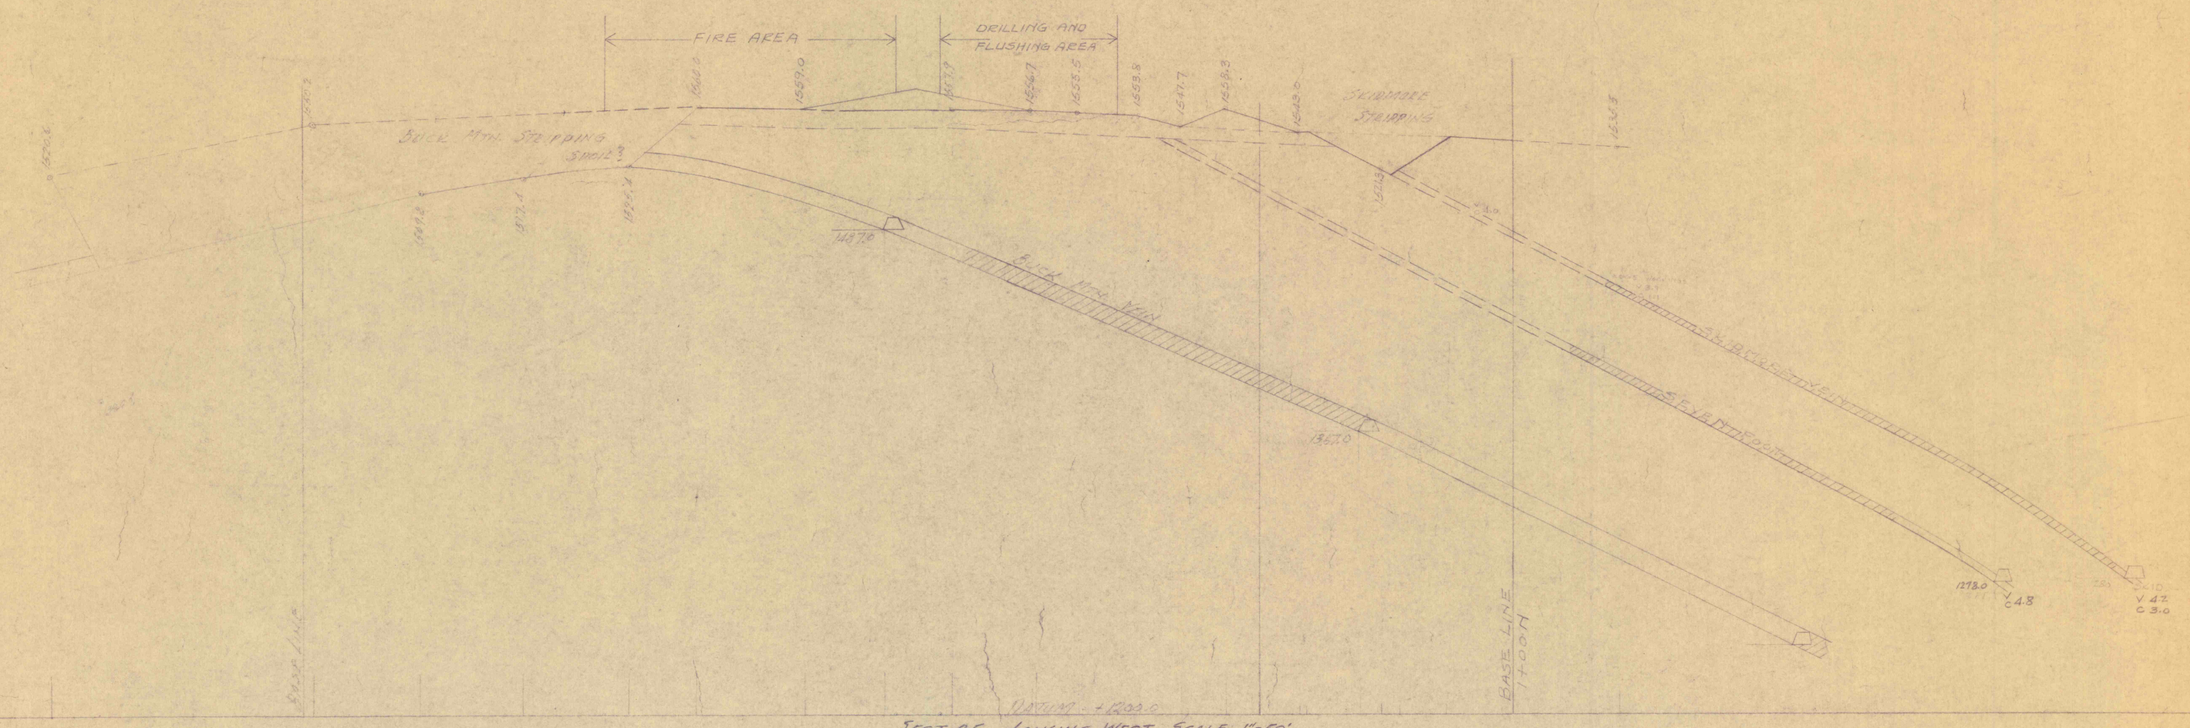
FIRE AREA
DRILLING AND FLUSHING AREA
BLICK MTN. STRIPPING
SKIDMORE STRIPPING
BASE LINE
1+00 N
DATUM = +1200.0
SECT. 25 - LOOKING WEST - SCALE 1"=50'

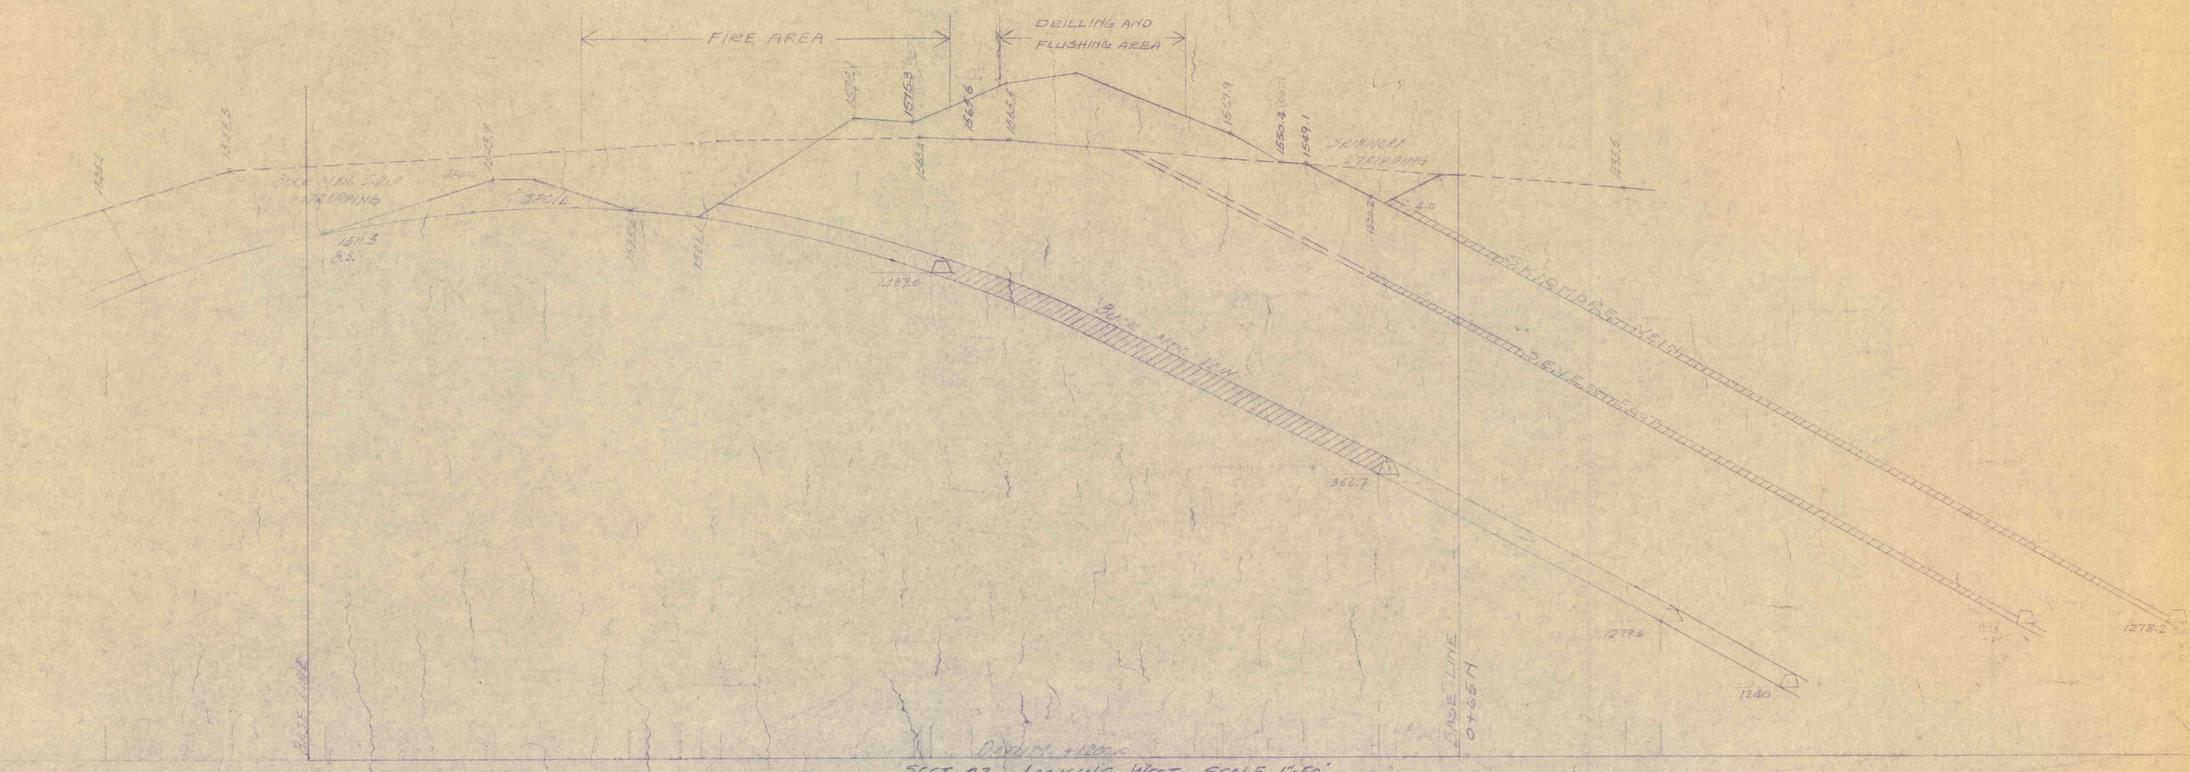
FIRE AREA
DRILLING AND FLUSHING AREA
BLICK MTN. STRIPPING
SPOIL
SKIDMORE STRIPPING
BASE LINE
0+66 N
DATUM = +1200.0
SECT. 23 - LOOKING WEST - SCALE 1"=50'