GENERAL NOTES

1. REFER TO DRAWING NO. C1 FOR LOCATION OF SPILLWAY.

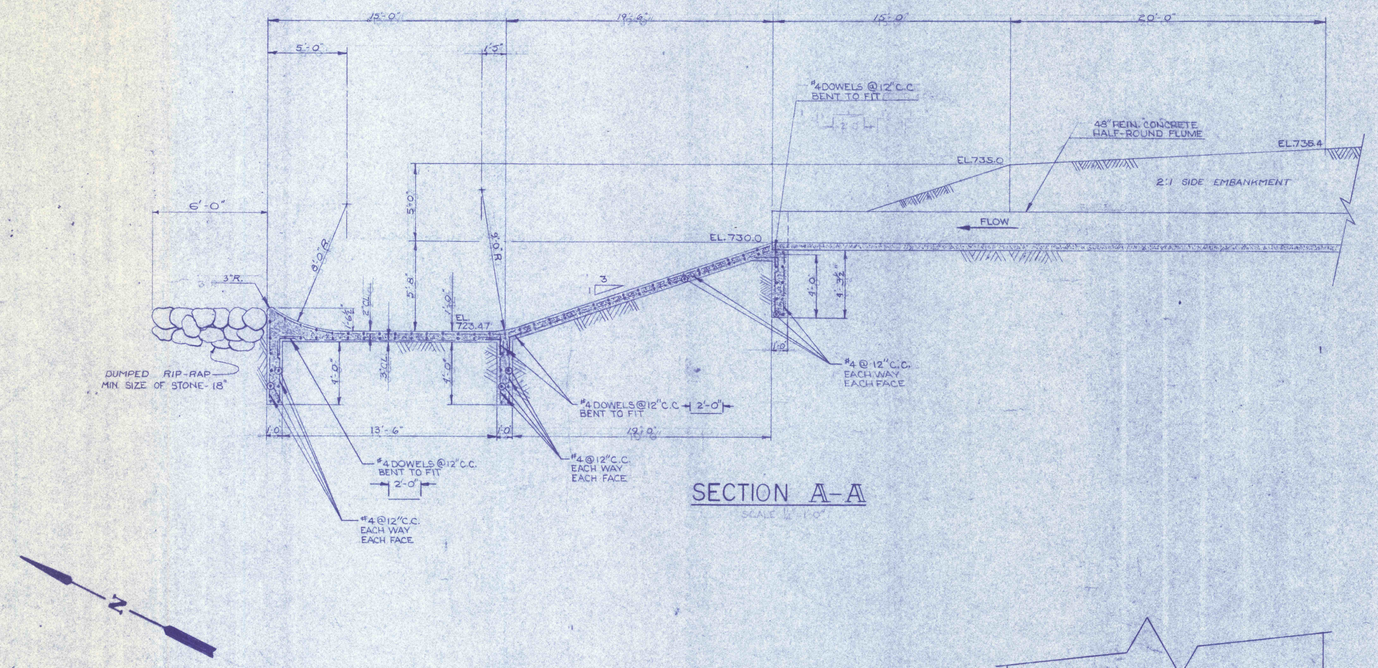

SECTION A-A

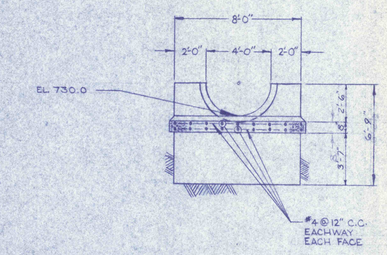

SECTION C-C

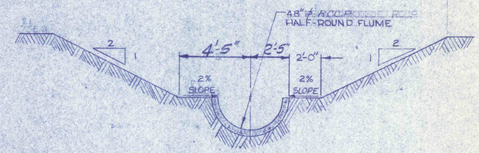

SECTION B-B

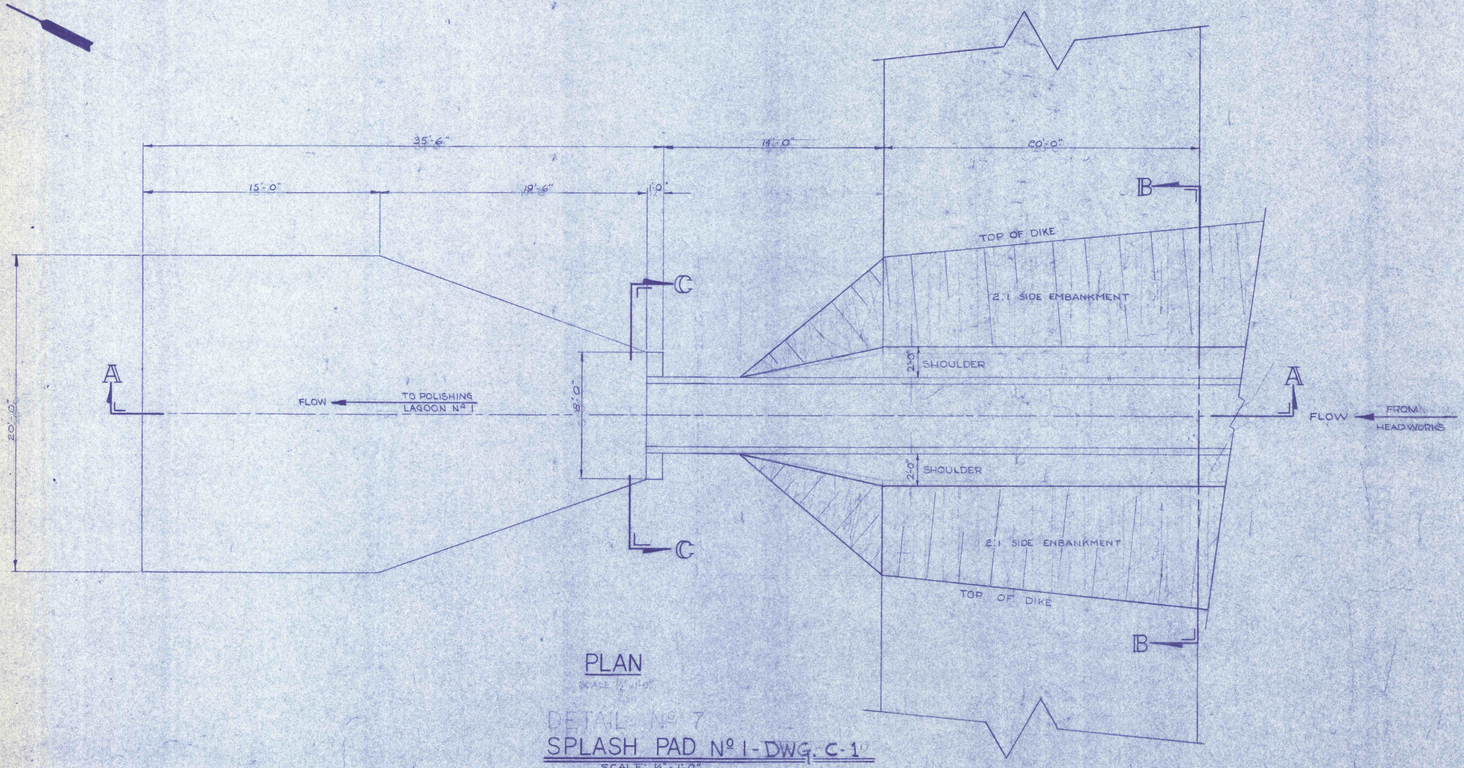

PLAN

DETAIL No 7

SPLASH PAD No 1 - DWG. C-1

SCALE: 1/4" = 1'-0"

REVISIONS	
CONSTRUCTION DETAILS - SPLASH PAD	
CONSTRUCTION OF TREATMENT FACILITIES FOR ACID MINE DRAINAGE RAUSCH CREEK WATERSHED SCHUYLKILL COUNTY, PENNSYLVANIA	JOB NO: 6805 DATE: NOV. 1969 SCALE: AS NOTED DRAWN: RAG WALTON APPROVED: THR. JJL
ANTHRACITE RESEARCH & DEVELOPMENT CO. INC. consulting engineers POTTSVILLE TAMAQUA PENNSYLVANIA	DRAWING NO: C-24

COMMONWEALTH OF PENNSYLVANIA PROFESSIONAL ENGINEER THOMAS H. RILE

COMMONWEALTH OF PENNSYLVANIA PROFESSIONAL ENGINEER JOHN J. LEVANDAC