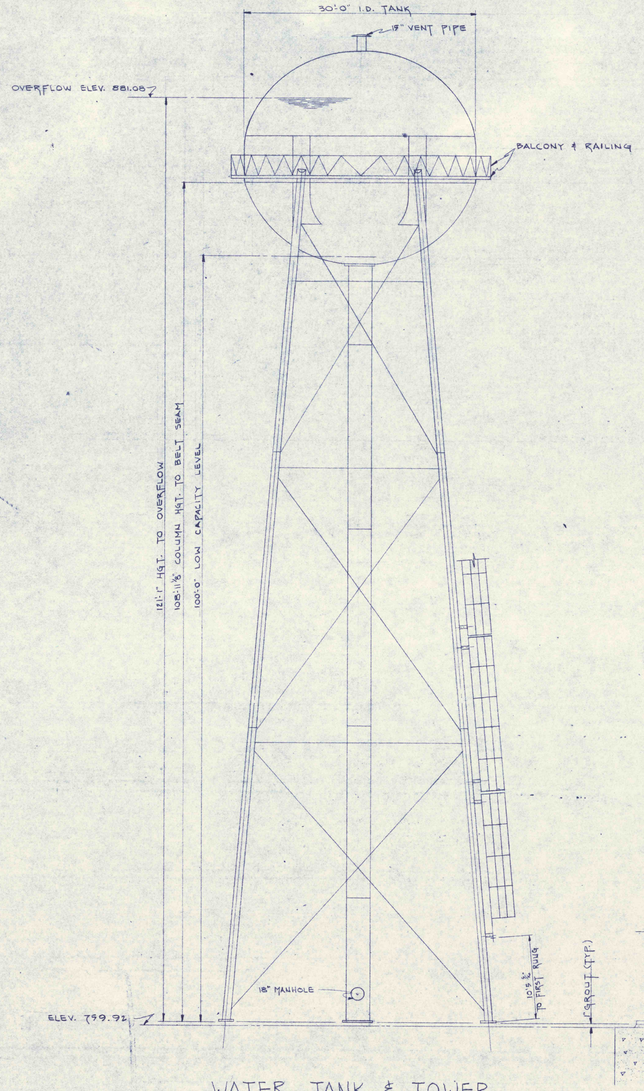

WATER TANK & TOWER

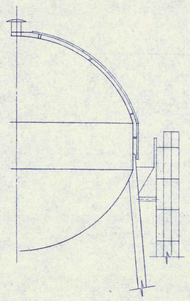

TYPICAL VIEW OF LADDER AT TANK

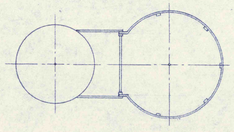

PLAN VIEW OF LADDER - TYP.

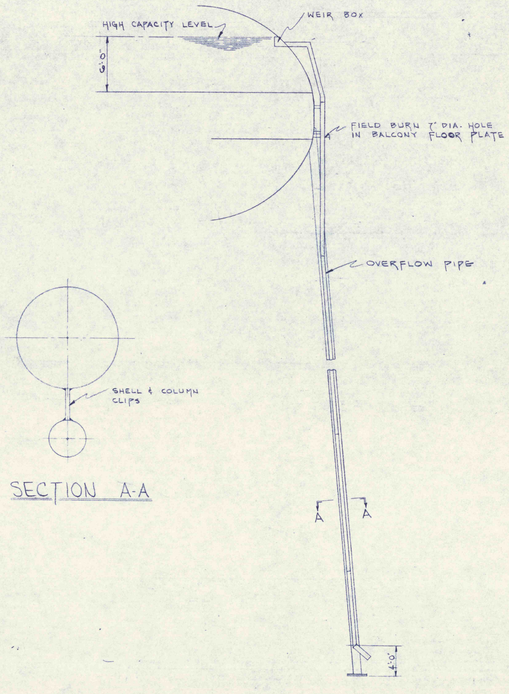

OVERFLOW PIPE FROM TANK

SECTION A-A

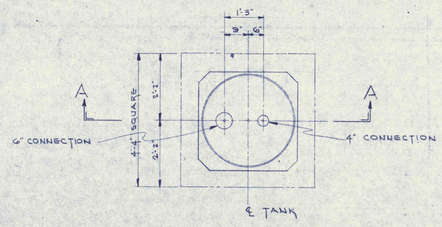

RISER CONNECTION - PLAN
SCALE: ½" 1'-0"

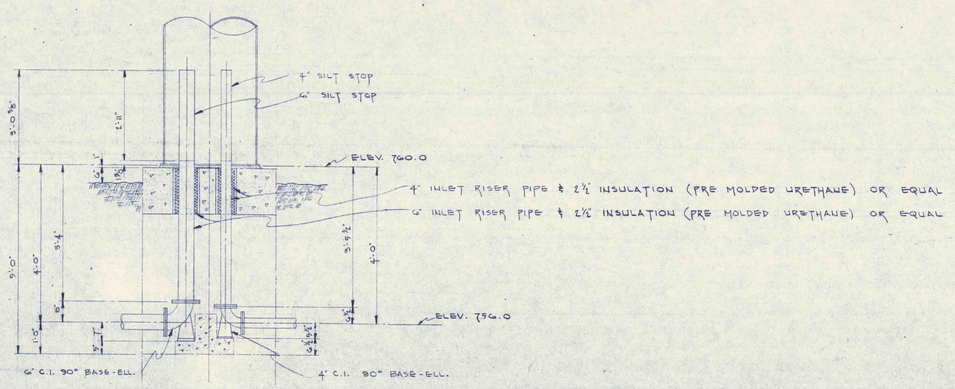

SECTION A-A
SCALE ½" 1'-0"

REVISIONS

WATER STORAGE TANK

CONSTRUCTION OF TREATMENT FACILITIES
FOR ACID MINE DRAINAGE
RAUSCH CREEK WATERSHED
SCHUYLKILL COUNTY PENNSYLVANIA

JOB NO: G809
DATE: 3-10-71
SCALE: AS NOTED
DRAWN: F.B.S.
APPROVED: D.J.K.

ANTHRACITE
RESEARCH & DEVELOPMENT CO. INC.
consulting engineers
POTTSVILLE TAMAQUA
PENNSYLVANIA

DRAWING NO:
G-36A