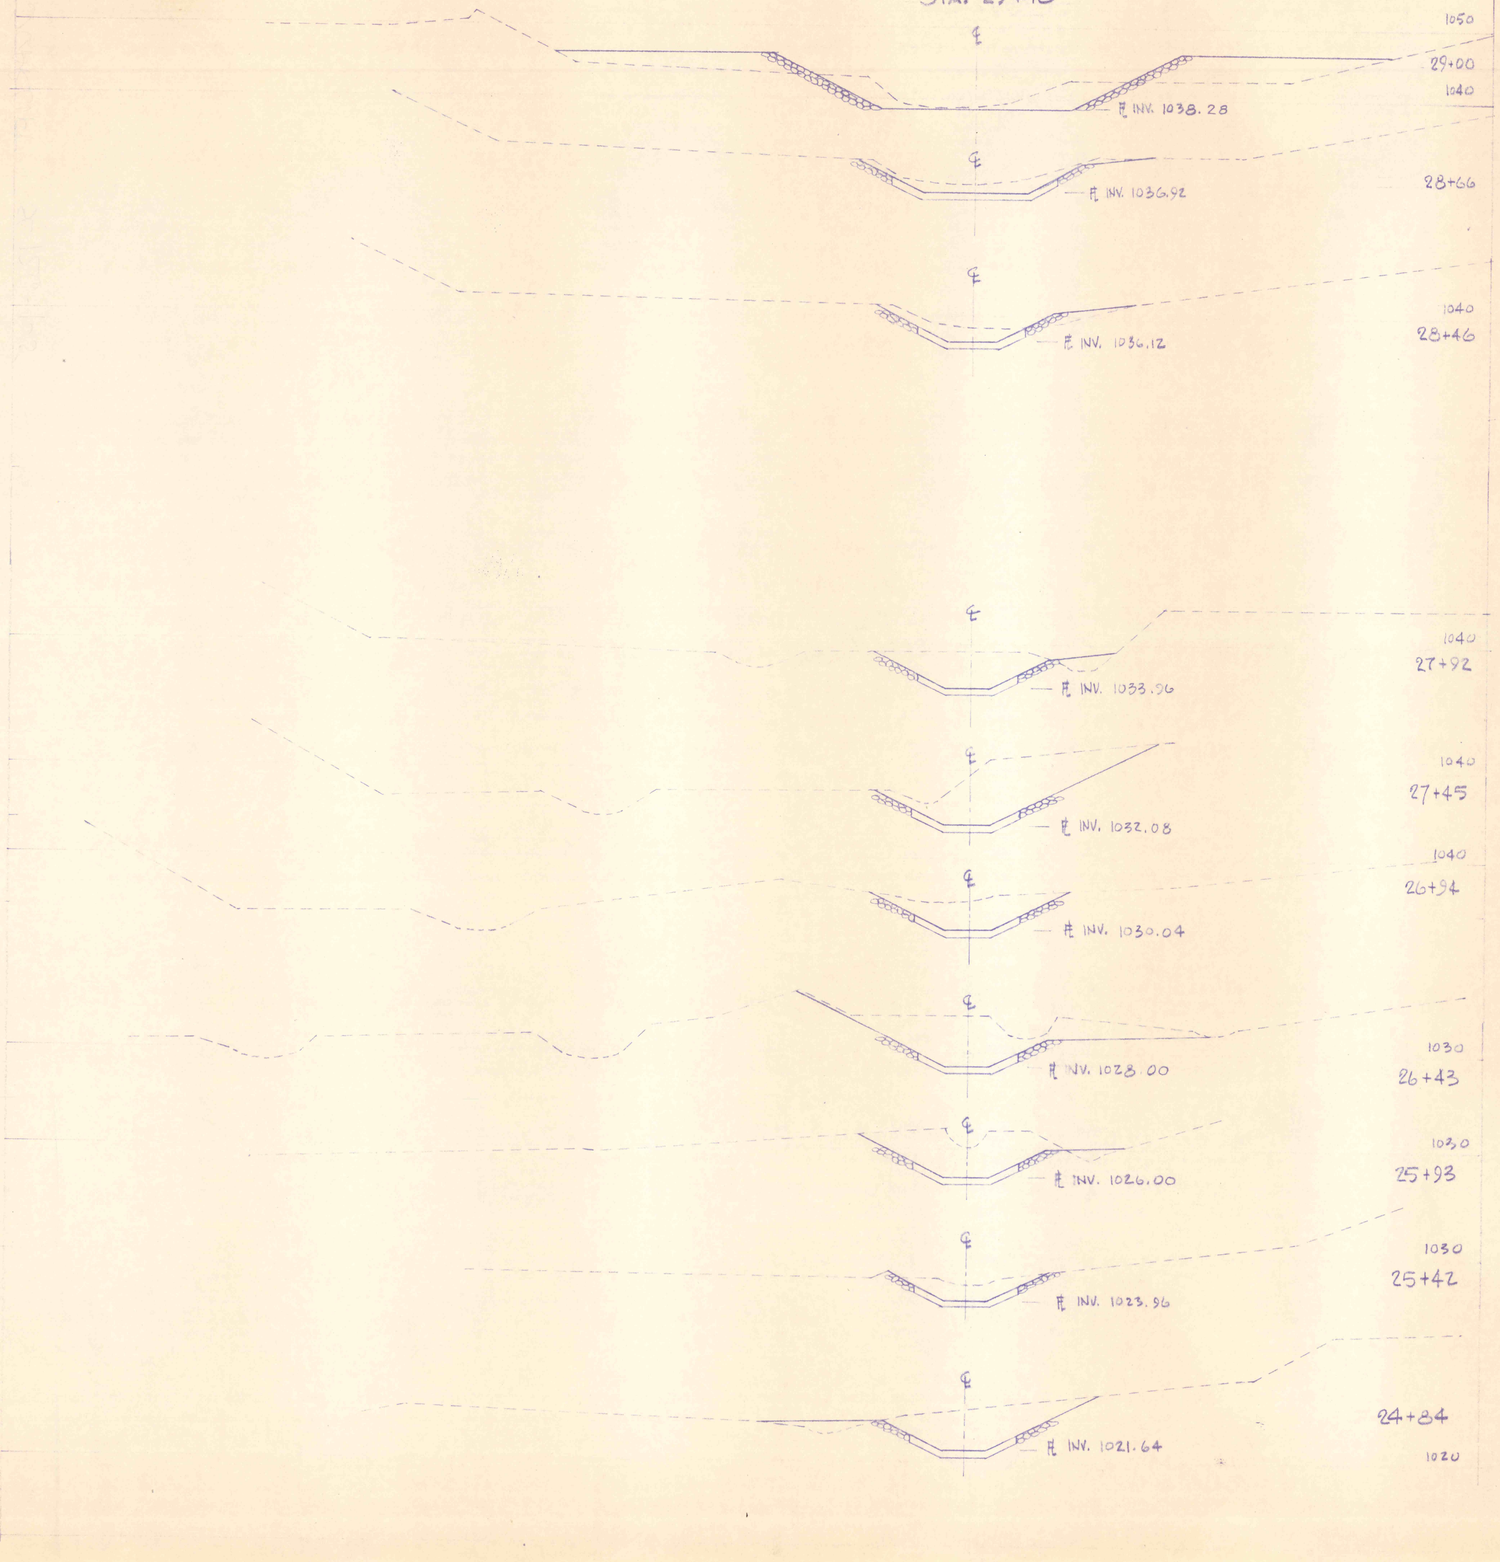

SECTIONS

HORI. SCALE: 1" = 10'
VERT. SCALE: 1" = 10'

LEGEND

EXISTING GRADE LINES — — — —
FINAL GRADE LINES ————

NO	DATE	REVISION	APPR

SUBMITTED
APPROVED
APPROVED

COMMONWEALTH OF PENN
DEPARTMENT OF ENVIRONMENTAL
OFFICE OF RESOURCES

PROJECT NO. SL-126

MINE DRAINAGE POLLUTION
SWATARA CREEK

D-14-1