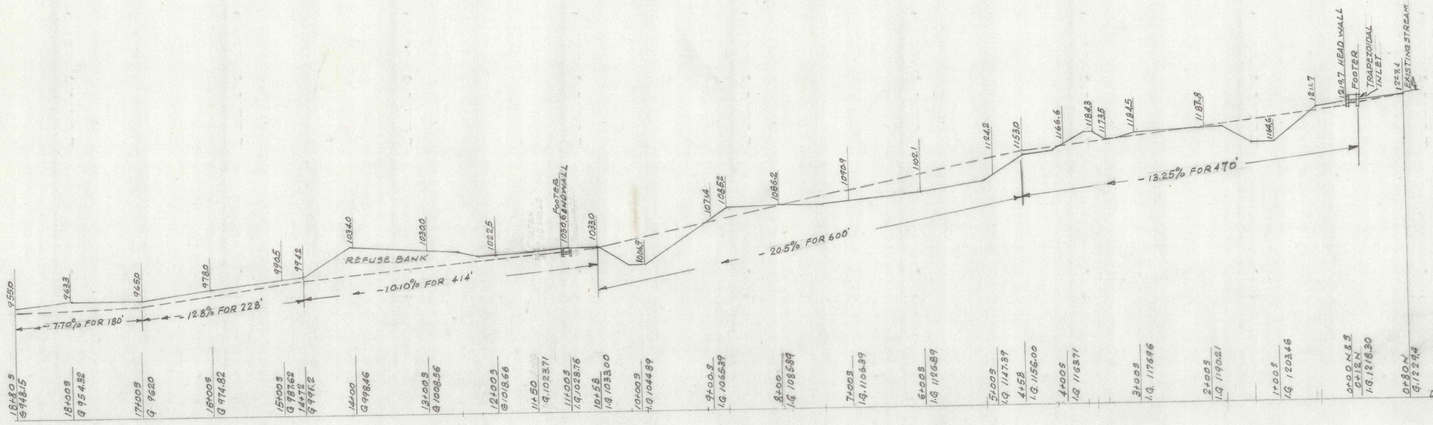

LOOKING WEST

PROFILE ALONG PROPOSED DRAINAGE FACILITIES

1"=100'

COMMONWEALTH OF PENNSYLVANIA

DEPARTMENT OF MINES & MINERAL INDUSTRIES

LAND & WATER CONSERVATION & RECLAMATION

PROJECT NO SL-126-2-2

BAILEY RUN

MAP SHOWING

LONGITUDINAL PROFILE OF PROPOSED 42" FLUME, DRAINAGE FACILITIES AND EARTH DITCH

LOCATED IN

FRAILEY TOWNSHIP, SCHUYLKILL COUNTY

PENNSYLVANIA

JUNE, 1969 SCALE 1" = 100'

12"X36"

(8)