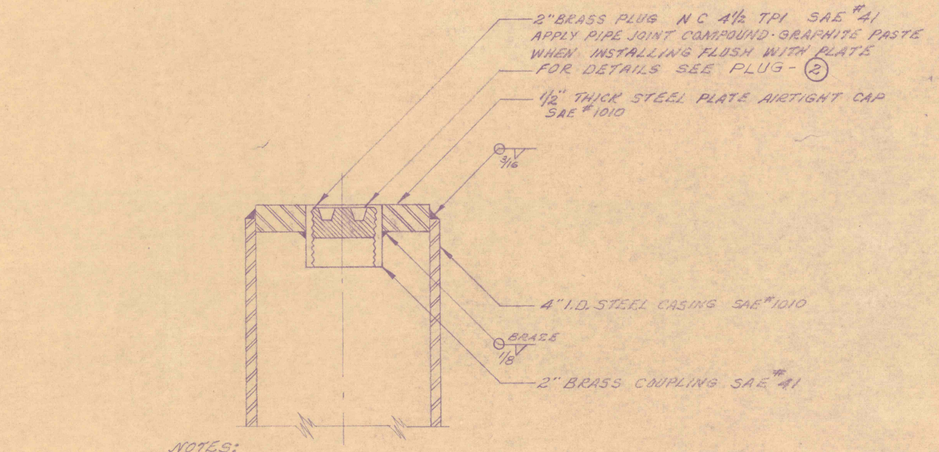

NOTES:
1. PROVIDE 3 PENTAGON KEYS 4" LONG & 3 KEYS 18" LONG
2. ALL BRAZING & WELDING TO BE AIRTIGHT

NOT TO SCALE

CAP ASSEMBLY (1)

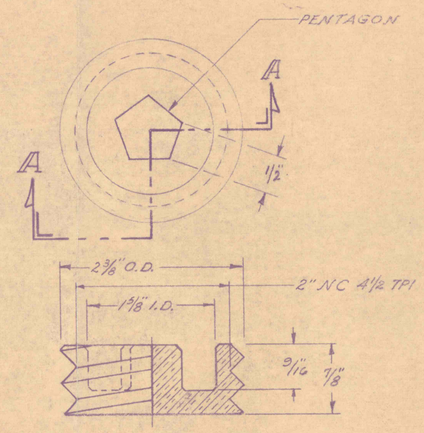

SECTION A-A
SCALE - FULL
MATERIAL BRASS SAE #41

PLUG (2)

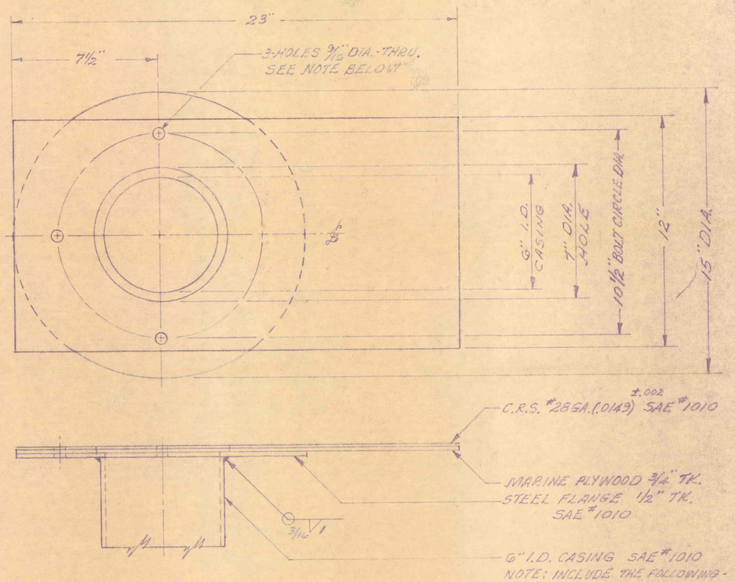

SCALE - 1/2" = 1"

PLATFORM ASSEMBLY (3)

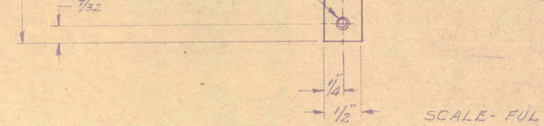

SCALE - FULL

BENCH MARK ASSEMBLY (4)

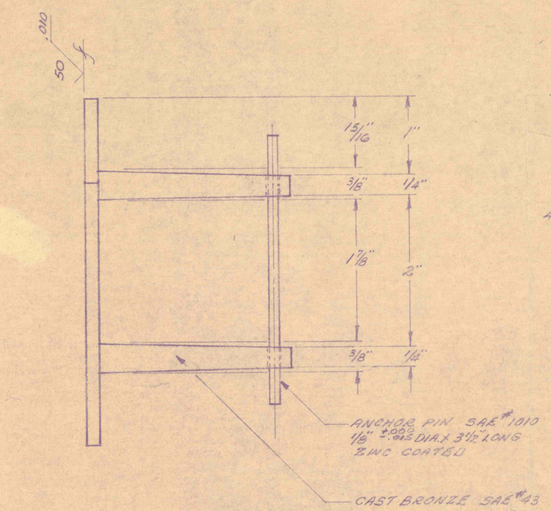

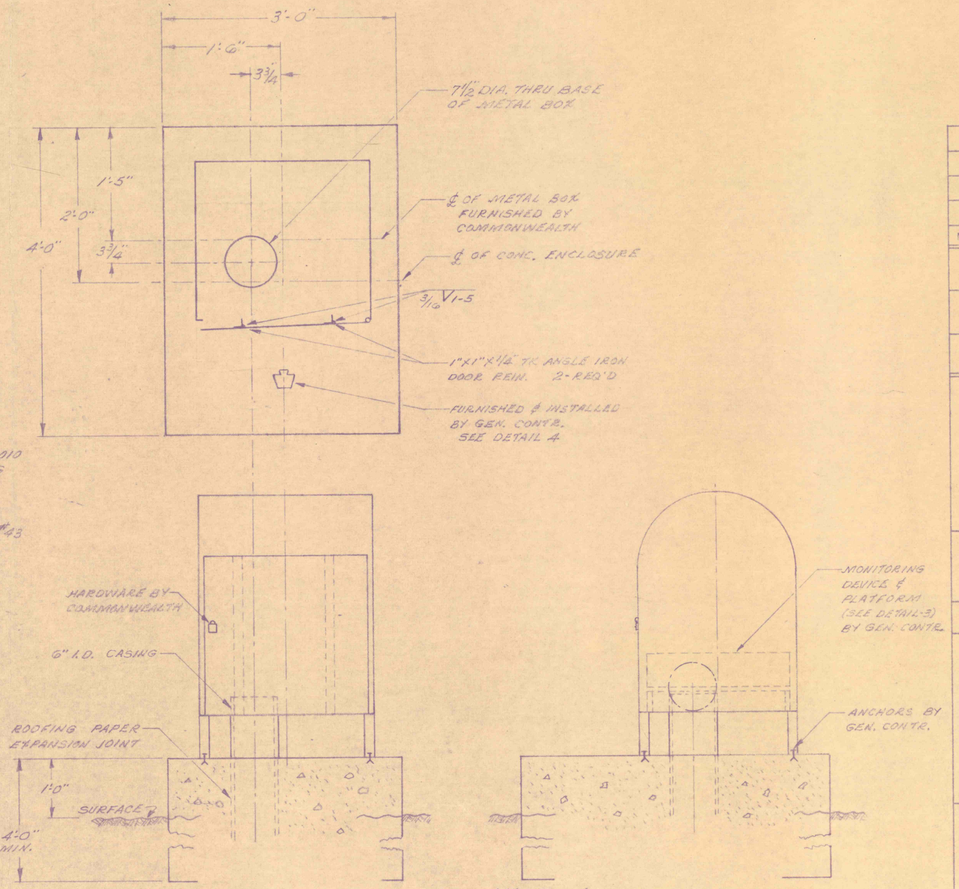

SCALE - 1" = 1'-0" APPROX.

METAL BOX ARRANGEMENT (5)

NO.	DATE	REVISION	APPR.

SUBMITTED

DESIGN ENGINEER

APPROVED

DISTRICT ENGINEER

APPROVED

DIRECTOR - BUREAU OF RESOURCES PROGRAMMING

COMMONWEALTH OF PENNSYLVANIA
DEPARTMENT OF ENVIRONMENTAL RESOURCES
OFFICE OF RESOURCES MANAGEMENT

PROJECT NO. MWC, No.46, PHASE E

CONSTRUCTION OF
MINE WATER POOL
MONITORING STATIONS

DAUPHIN, CARBON AND SCHUYLKILL CO.
PENNSYLVANIA

DETAILS

DRAWN BY	DATE	DRAWING NO.
MMZ	16 AUG 76	4 of 4
CHECKED BY	SCALE	
	AS SHOWN	