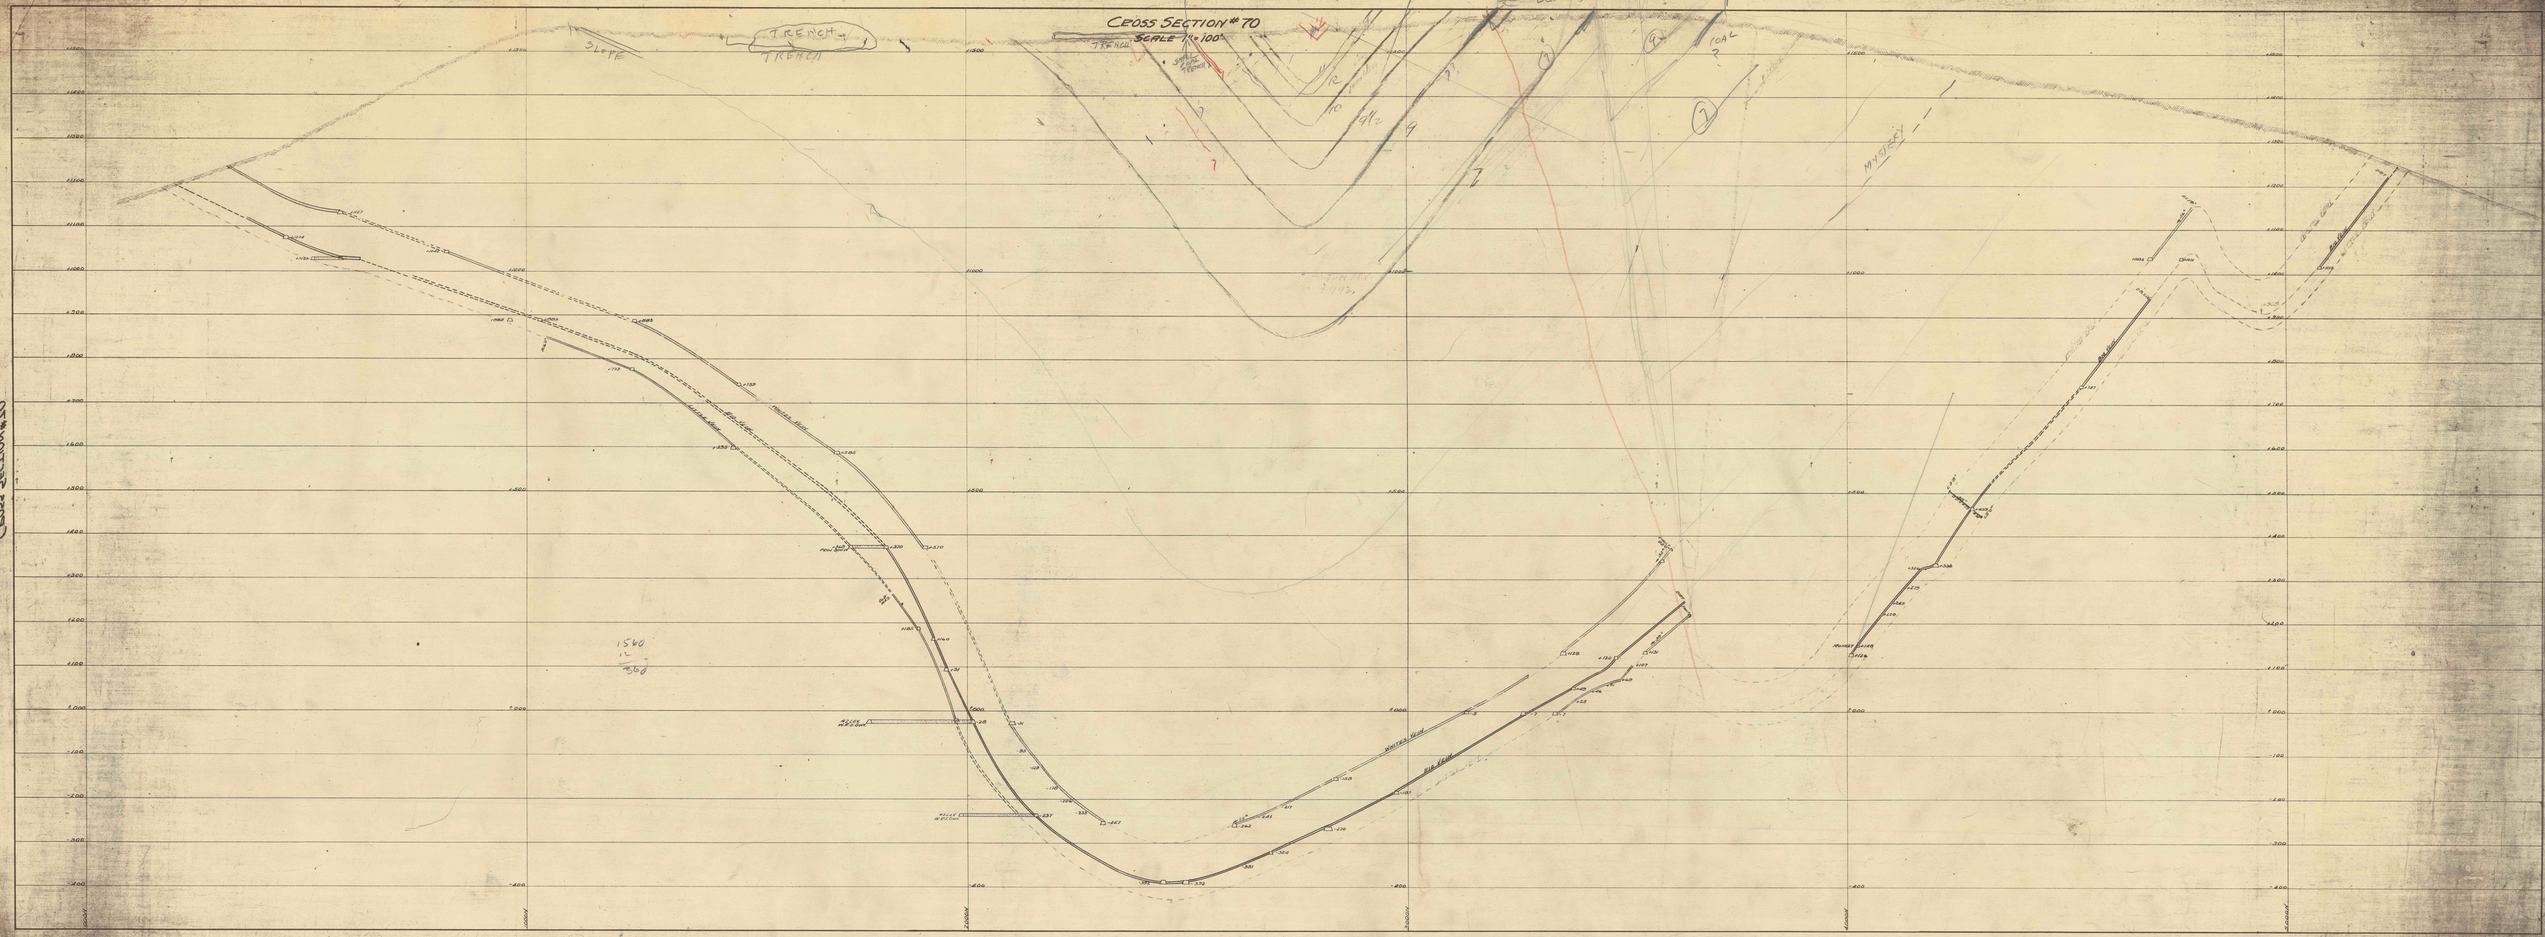
CROSS SECTION #70
SCALE 1"=100'
TRENCH
SLOPE
TRENCH
TRENCH
MINE ROAD
MINE ROAD
MINE ROAD