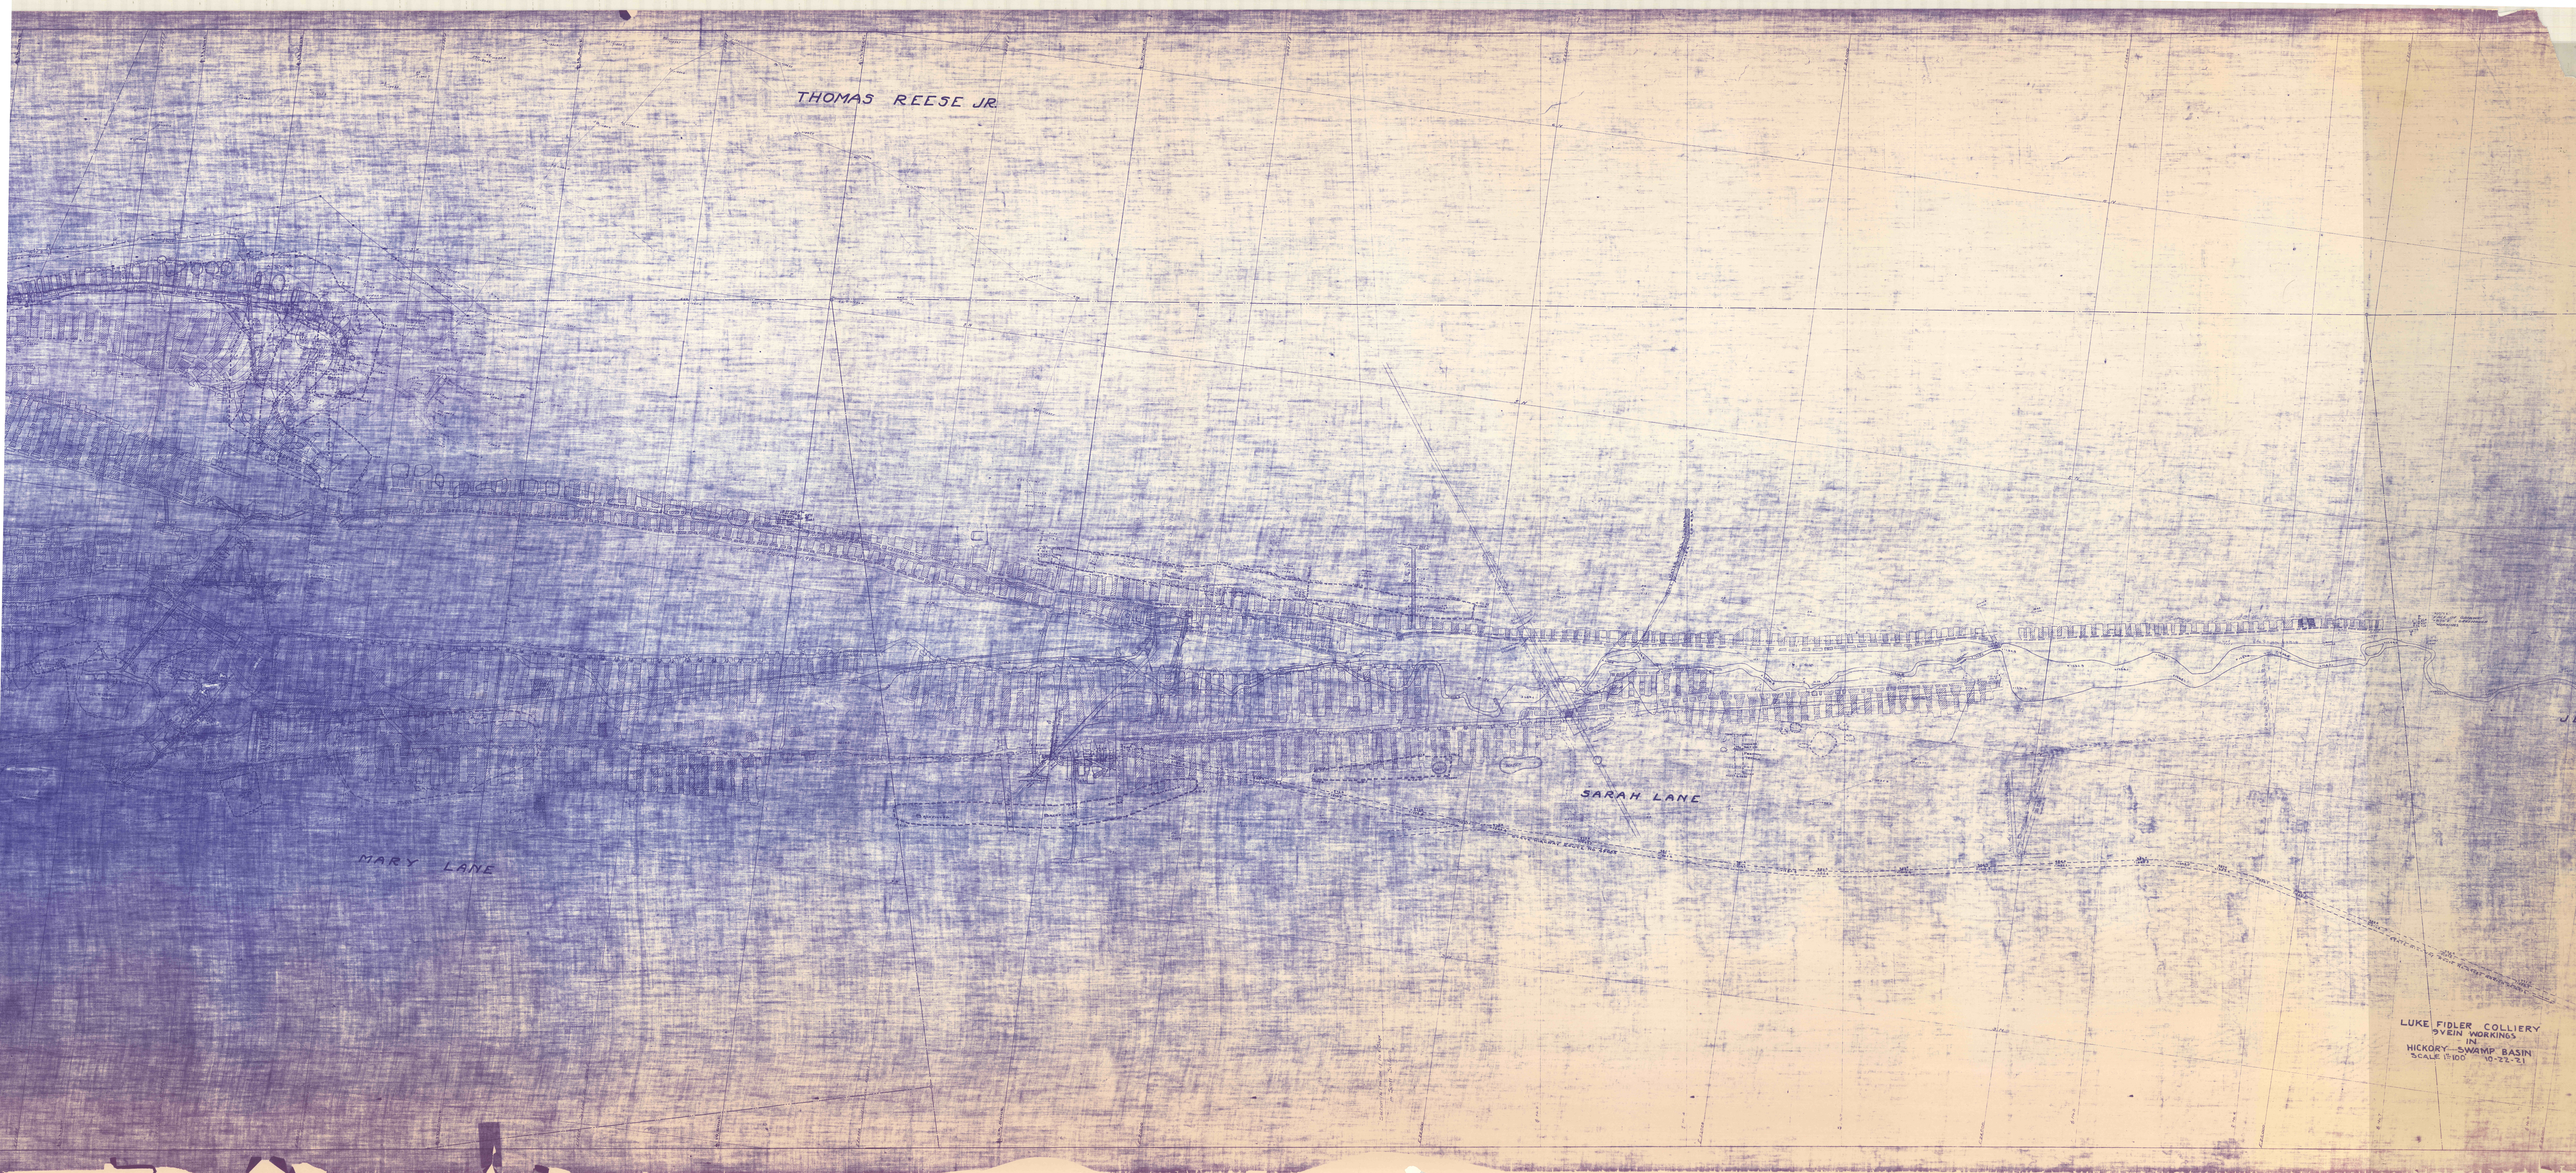
THOMAS REESE JR.
MARY LANE
SARAH LANE
LUKE FIDLER COLLIERY
RYDIN WORKINGS
IN
HICKORY SWAMP BASIN
SCALE 1"=100'
10-22-31