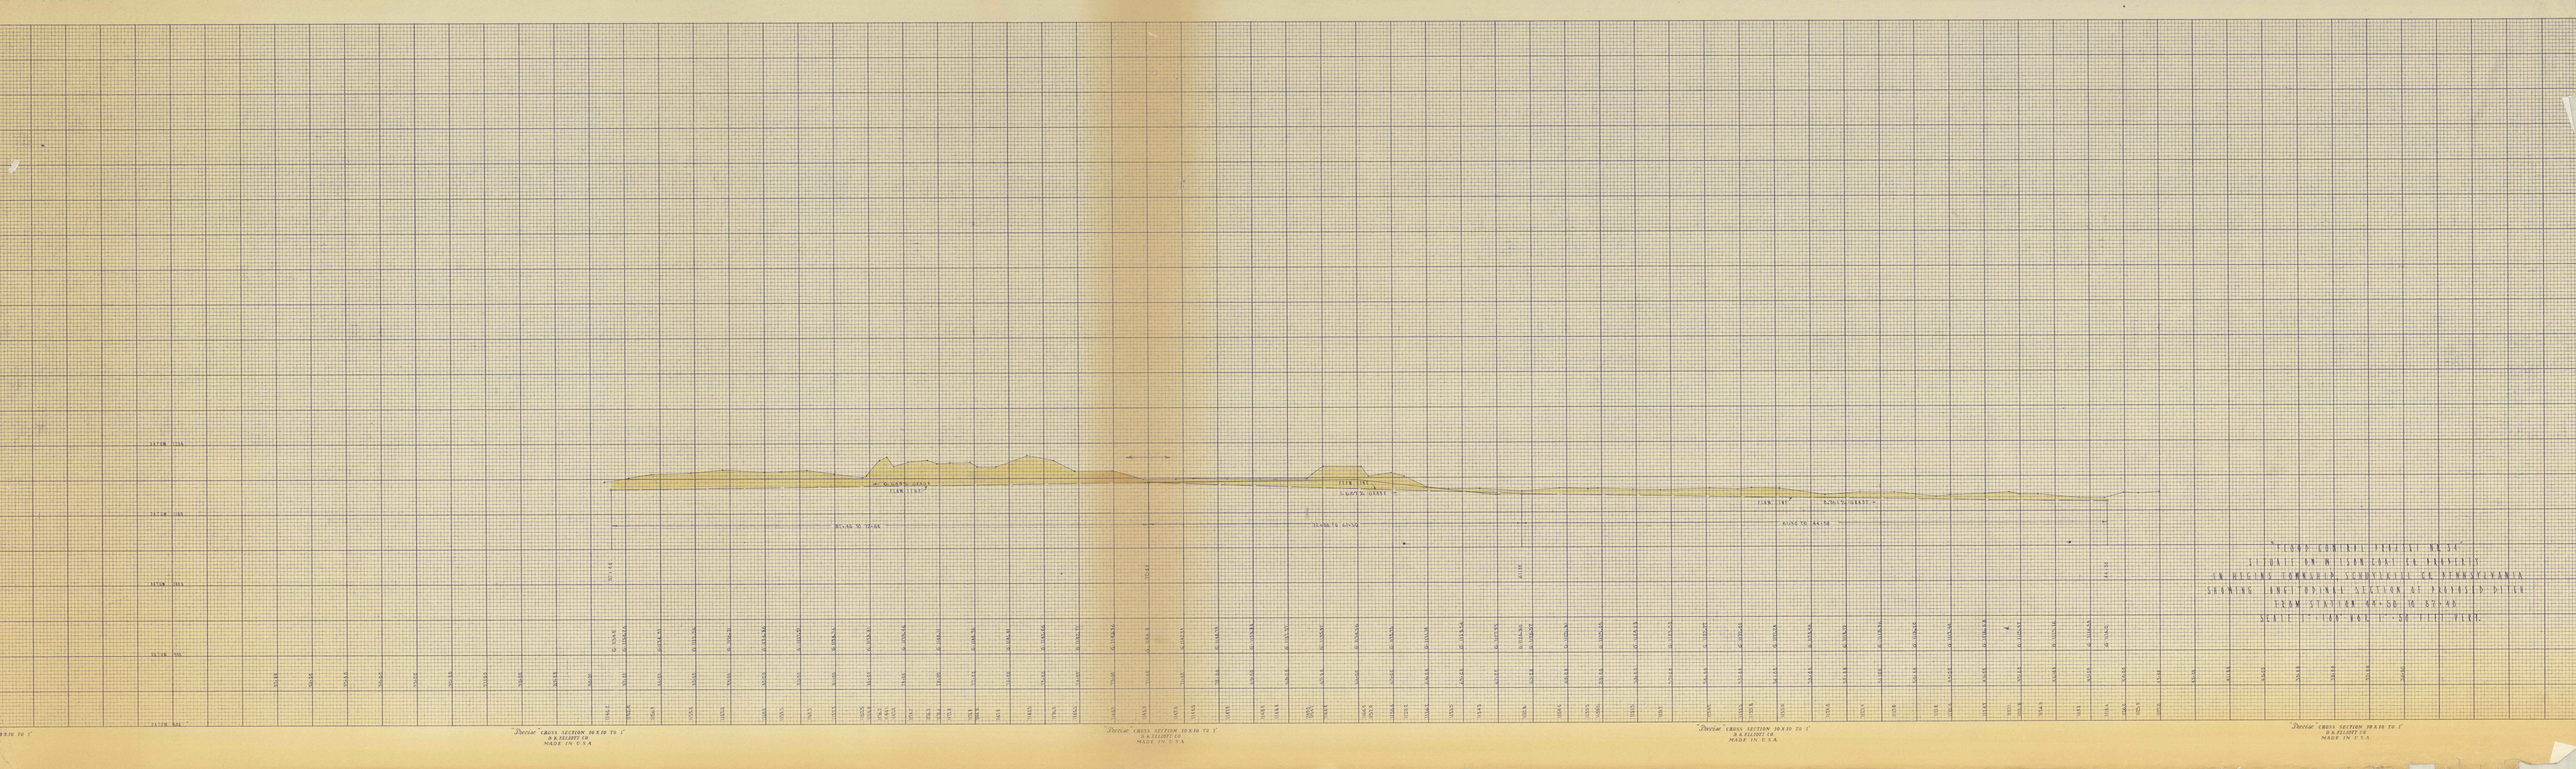
"FLOOD CONTROL PROJECT NO. 34"
SITUATED ON WILSON COAL CO. PROPERTY
IN HEGINS TOWNSHIP, SCHUYLKILL CO. PENNSYLVANIA
SHOWING LONGITUDINAL SECTION OF PROPOSED DITCH
FROM STATION 44+50 TO 87+40
SCALE 1" = 100' HOR. 1" = 50' FEET VERT.
"Precise" CROSS SECTION 10 X 10 TO 1"
D. & E. ELLIOTT CO.
MADE IN U.S.A.